## GENERAL STRUCTURAL NOTES

1. BUILDING CODES USED FOR DESIGN:

   a. MINNESOTA BUILDING CODE, 2020 EDITION. (IBC 2018)

2. FOUNDATIONS:

   a. ALL FOOTINGS SHALL BEAR ON NATURAL UNDISTURBED SOIL OR ON COMPACTED GRANULAR FILL.
   b. ALL FOOTINGS ARE DESIGNED USING AN ALLOWABLE SOIL BEARING PRESSURE OF 3000 PSF. (SEE GEOTECH REPORT #SP-05-03253 BY BRAUN INTERTEC CORPORATION DATED AUGUST 23, 2005. THIS REPORT WAS PREPARED FOR A PREVIOUSLY PROPOSED PROJECT ON THE SAME SITE). THE GEOTECH ENGINEER SHALL CONFIRM THESE BEARING VALUES AT THE TIME OF EXCAVATION.
   c. GRANULAR FILL SHALL BE COMPACTED TO 98% STANDARD DENSITY (ASTM: D698) UNLESS NOTED OTHERWISE IN GEOTECH REPORT.
   d. IF SOIL AT BOTTOM OF FOOTINGS AS DETAILED IS OF QUESTIONABLE BEARING VALUE, THE ARCHITECT'S OFFICE SHALL BE NOTIFIED AT ONCE.
   e. FOUNDATIONS SHALL NOT BE PLACED ON FROZEN SUBGRADE. THE CONTRACTOR SHALL PROTECT IN-PLACE FOUNDATIONS AND SLABS ON-GRADE FROM FROST PENETRATION UNTIL THE PROJECT IS COMPLETE.
   f. WALL FOOTING ELEVATION CHANGES SHALL BE STEPPED AT A RATIO OF 1 (VERTICAL) TO 2 (HORIZONTAL). MAXIMUM VERTICAL STEP SHALL BE 1'-4" UNLESS NOTED OTHERWISE.
   g. ALL EXTERIOR WALL FOOTINGS SHALL HAVE A MINIMUM SOIL COVER OF 3'-6" MEASURED FROM BOTTOM OF FOOTING UNLESS NOTED OTHERWISE.
   h. SEE GEOTECH REPORT FOR ANTICIPATED SETTLEMENT VALUES. THE OWNER SHOULD VERIFY THAT THIS SETTLEMENT CRITERIA WILL NOT BE DETRIMENTAL TO THE BUILDING OR ITS OPERATION.
   i. PROVIDE A 6" SUB-BASE OF COMPACTIBLE GRANULAR FILL AND A POLY VAPOR BARRIER BENEATH ALL SLABS ON GRADE. COMPACT SAND WITH MECHANICAL EQUIPMENT TO +0" TO -¾" OF CORRECT ELEVATIONS. THE VAPOR BARRIER SHALL BE PLACED DIRECTLY BENEATH THE SLAB. THE SLAB SHALL BE MOIST CURED TO MINIMIZE THE POTENTIAL FOR CURLING.
   j. SUB-BASE FOR SLABS ON GRADE SHALL BE REASONABLY WELL GRADED SAND (SW OR SP) CLEAN AND FREE OF ORGANIC MATERIAL WITH NOT MORE THAN 5%, BY WEIGHT, PASSING A NO. 200 SIEVE AND LESS THAN 40%, BY WEIGHT, PASSING THE #40 SIEVE. COARSE AGGREGATE SHALL NOT EXCEED ¾".
   k. FOUNDATION WALLS ARE DESIGNED FOR LATERAL PRESSURES DUE TO THE FOLLOWING EQUIVALENT FLUID DENSITIES. SUPPLY ADEQUATE DRAINAGE AT ALL BASEMENT AND/OR RETAINING WALLS. WALLS SUPPORTED AT TOP (AT REST CONDITION): 77 PCF. WALLS FREE TO DISPLACE AT TOP (ACTIVE CONDITION): 60 PCF.

3. DESIGN LOADS:

   a. WIND LOADS:
      ULTIMATE DESIGN WIND SPEED, $V_{ult}$ (3-SECOND GUST) = 110 MPH
      RISK CATEGORY = II
      EXPOSURE CATEGORY = C
      INTERNAL PRESSURE COEFFICIENT, $GC_{pi}$ = +/- 0.18 (ENCLOSED)
      ADJUSTMENT FACTOR, λ = 1.49
   b. SNOW LOADS:
      GROUND SNOW LOAD, $P_g$ = 50 PSF
      SNOW LOAD IMPORTANCE FACTOR, $I_s$ = 1.0
      SNOW LOAD EXPOSURE FACTOR, $C_e$ = 1.0
      SLOPED ROOF/FLAT ROOF FACTOR, $C_s$ = 1.0
      ROOF THERMAL FACTOR, $C_t$ = 1.1
      ROOF SNOW LOAD, $P_s = P_g (.7)(I_s)(C_e)(C_s)(C_t)$ = 38.5 PSF
      SEE PLANS FOR SNOW DRIFT DIAGRAMS
   c. FLOOR LIVE LOADS: = 40 PSF
   d. DEAD LOADS:
      TOTAL ROOF DEAD LOAD = 20 PSF
      TOTAL FLOOR DEAD LOAD = 15 PSF

4. DESIGN STRESSES:

   a. CONCRETE:

| STRENGTH AT 28 DAYS (PSI) | TYPE MIX | LOCATION |
|---|---|---|
| 3,000 | STANDARD WEIGHT | INTERIOR SLABS |
| 4,000 | STANDARD WEIGHT | INTERIOR WALLS |
| 4,000 | STD WT AIR-ENTRAINED | EXTERIOR SLABS & WALLS |
| 3,000 | STANDARD WEIGHT | FOOTINGS |

   b. NON-SHRINK GROUT $f'_c$ = 8,000 PSI (AT 28 DAYS)
   c. REINFORCEMENT $F_y$ = 60,000 PSI ASTM A615 (DEFORMED BARS)
   d. STRUCTURAL STEEL
      (i) WIDE FLANGE SHAPES $F_y$ = 50,000 PSI ASTM A992
      (ii) ALL OTHER SHAPES $F_y$ = 36,000 PSI ASTM A36
   e. RECTANGULAR HSS $F_y$ = 46,000 PSI ASTM A500 GRADE B
   f. ROUND HSS $F_y$ = 42,000 PSI ASTM A500 GRADE B
   g. STANDARD STEEL PIPE $F_y$ = 35,000 PSI ASTM A53 GRADE B
   h. PLATES $F_y$ = 36,000 PSI ASTM A36
   i. BOLTS $F_u$ = 120,000 PSI ASTM A325
   j. ANCHOR RODS $F_y$ = 58,000 PSI ASTM F1554 GRADE 36
   k. HEADED STUD ANCHORS $F_u$ = 60,000 PSI ASTM A108
   l. WELD ELECTRODE $F_u$ = 70,000 PSI
   m. WELDED WIRE FABRIC ASTM A185

5. CONCRETE COVERAGE FOR REINFORCEMENT:

| | |
|---|---|
| a. FOOTINGS | 3" FROM BOTTOM |
| b. FOUNDATION WALLS | EXTERIOR FACE 2"<br>INTERIOR FACE 1" |
| c. STRUCTURAL SLAB | 1" TOP AND BOTTOM |
| d. EXPOSED EXTERIOR CONCRETE | 2" |
| e. SLAB ON GRADE | 1" FROM TOP |

6. REINFORCING STEEL:

   a. THE REINFORCING STEEL CONTRACTOR SHALL FABRICATE ALL REINFORCEMENT AND FURNISH ALL ACCESSORIES, CHAIRS, SPACER BARS AND SUPPORTS NECESSARY TO SECURE THE REINFORCEMENT UNLESS SHOWN OTHERWISE ON THE PLANS AND/OR DETAILS.
   b. CONCRETE REINFORCEMENT SHALL BE PLACED ACCORDING TO THE CRSI "RECOMMENDED PRACTICE FOR PLACING REINFORCING BARS".
   c. COMPRESSION AND TENSION LAP SPLICES FOR CAST-IN-PLACE CONCRETE SHALL BE AS INDICATED IN THE "LAP SPLICE LENGTH SCHEDULE FOR CLASS B LAP SPLICES", UNLESS NOTED OTHERWISE.
   d. HORIZONTAL REINFORCING STEEL IN FOOTINGS AND CONCRETE WALLS SHALL BE CONTINUOUS AROUND CORNERS.
   e. ALL LAPS IN WWF SHOULD BE ONE MESH PLUS TWO INCHES AT SPLICES.
   f. TOP BARS SHALL BE HOOKED AT END SPANS.
   g. REINFORCING BARS MAY NOT BE WELDED WITHOUT APPROVAL OF THE STRUCTURAL ENGINEER.

7. CONCRETE:

   a. CONCRETE WORK SHALL CONFORM TO ALL REQUIREMENTS OF ACI 301.
   b. EACH CONCRETE MIX SHALL BE DESIGNED BY A REGISTERED ENGINEER. A STAMPED COPY OF EACH MIX DESIGN SHALL BE SUBMITTED TO THE ENGINEER OF RECORD PRIOR TO CONSTRUCTION.
   c. COMPLY WITH ACI 304 FOR MEASURING, MIXING, TRANSPORTING, AND PLACING CONCRETE.
   d. COMPLY WITH ACI 305 FOR HOT WEATHER CONCRETING.
   e. COMPLY WITH ACI 306 FOR COLD WEATHER CONCRETING.
   f. UNLESS SPECIFIED OTHERWISE, CONCRETE MUST REACH THE FOLLOWING PERCENTAGES OF ITS 28 DAY COMPRESSIVE STRENGTH ($F'_c$) BEFORE FORMS MAY BE REMOVED:
      WALLS 40 PERCENT

8. DIMENSION LUMBER:

   a. DIMENSION LUMBER TO BE SPF NO.2 (OR BETTER).
      ALL SPF MEMBERS SHALL HAVE THE FOLLOWING MINIMUM PROPERTIES:
      BENDING STRESS Fb = 875 PSI
      SHEAR STRESS PARALLEL TO GRAIN Fv = 135 PSI
      TENSION PARALLEL TO GRAIN Ft = 450 PSI
      MODULUS OF ELASTICITY E = 1,400,000 PSI
      COMPRESSION PARALLEL TO GRAIN $F_{c||}$ = 1,150 PSI
      COMPRESSION PERPENDICULAR TO GRAIN $F_{c\perp}$ = 425 PSI
   b. ALL MEMBER SIZES GIVEN ON PLAN ARE NOMINAL DIMENSIONS.
   c. WOOD LINTELS SHALL HAVE A FULL 3" LENGTH OF BEARING AT EACH END UNLESS OTHERWISE NOTED.
   d. ALL NAILING SHALL CONFORM TO IBC TABLE 2304.9.1 "FASTENING SCHEDULE" UNLESS NOTED ON THE PLANS.
   e. SPACING OF BRIDGING FOR FLOOR AND ROOF JOISTS SHALL NOT EXCEED 8' OR 6 TIMES THE NOMINAL JOIST DEPTH (WHICHEVER IS GREATER).
   f. DOUBLE ALL JOISTS UNDER PARALLEL PARTITIONS.
   g. ALL WOOD CONNECTORS SHALL BE BY "USP LUMBER CONNECTORS" OR "SIMPSON STRONG-TIE". ALL JOISTS AND BEAMS NOT BEARING ON A SUPPORTING MEMBER SHALL BE FRAMED WITH AN APPROPRIATE WOOD CONNECTOR.
   h. WOOD STUD BEARING WALLS SHALL HAVE AT LEAST 8" OF CONCRETE BETWEEN THE BOTTOM OF THE SILL PLATE AND THE TOP OF THE FOOTING.
   i. WOOD JOISTS SHALL BEAR ON THE FULL WIDTH OF SUPPORTING MEMBERS (STUD WALLS, BEAMS, ETC), UNLESS NOTED OTHERWISE.
   j. PROVIDE SOLID BLOCKING BELOW ALL JAMB/TRIMMER/CRIPPLE/BEARING STUDS (TYPICAL AT ALL FLOORS).
   k. ALL FOUNDATION PLATES, SILLS AND SLEEPERS WHICH REST ON CONCRETE SLAB, ARE IN DIRECT CONTACT WITH EARTH, AND SILLS WHICH REST ON CONCRETE FOUNDATION WALLS, SHALL BE TREATED WOOD.
   l. FOUNDATION PLATES SHALL BE ANCHORED TO THE FOUNDATION WITHIN 12", BUT NOT LESS THAN 4", FROM EACH END OF THE PLATE. PROVIDE TWO ANCHORS MINIMUM PER PLATE.
   m. FOR ALL WOOD TREATED WITH ACQ (AMMONIA BASED) PRESERVATIVES, CONNECTORS AND FASTENERS MUST BE COATED WITH ONE OF THE FOLLOWING:
      1. HOT DIPPED GALVANIZED PER ASTM A123 FOR CONNECTORS AND ASTM 153 FOR FASTENERS.
      2. MECHANICALLY GALVANIZED PER ASTM 695, CLASS 55 OR GREATER.
      3. TRIPLE ZINC G185 HDG PER ASTM A653 OR EQUAL.

9. ENGINEERED LUMBER

   a. LAMINATED VENEER LUMBER (LVL)
      ALL LVL MEMBERS SHALL HAVE THE FOLLOWING MINIMUM PROPERTIES:
      ALLOWABLE BENDING STRESS, $F_b$ = 2,600 PSI
      ALLOWABLE SHEAR STRESS, $F_v$ = 285 PSI
      MODULUS OF ELASTICITY, E = 1,900,000 PSI
   b. LAMINATED STRAND LUMBER (LSL)
      ALL LSL STUDS AND COLUMNS SHALL HAVE THE FOLLOWING MINIMUM PROPERTIES:

| | (2x6 OR SMALLER) | (2x8 OR LARGER) |
|---|---|---|
| ALLOWABLE BENDING STRESS | $F_b$ = 1,700 PSI | $F_b$ = 2,250 PSI |
| ALLOWABLE SHEAR STRESS | $F_v$ = 400 PSI | $F_v$ = 400 PSI |
| MODULUS OF ELASTICITY | E = 1,300,000 PSI | E = 1,500,000 PSI |
| COMPRESSION PARALLEL TO GRAIN | $F_{c||}$ = 1,400 PSI | $F_{c||}$ = 1,950 PSI |

   c. PARALLEL STAND LUMBER (PSL)
      ALL PSL BEAMS AND COLUMNS SHALL HAVE THE FOLLOWING MINIMUM PROPERTIES:

| | (BEAMS) | (COLUMNS) |
|---|---|---|
| ALLOWABLE BENDING STRESS | $F_b$ = 2,900 PSI | $F_b$ = 2,400 PSI |
| ALLOWABLE SHEAR STRESS | $F_v$ = 290 PSI | NA |
| MODULUS OF ELASTICITY | E = 2,000,000 PSI | E = 1,800,000 PSI |
| COMPRESSION PARALLEL TO GRAIN | $F_{c||}$ = 2,900 PSI | $F_{c||}$ = 2,500 PSI |

   d. MULTI-PLY MEMBERS SHALL BE FASTENED TOGETHER ACCORDING TO MANUFACTURER'S RECOMMENDATIONS, UNLESS NOTED OTHERWISE ON PLANS.

10. SHOP-FABRICATED WOOD TRUSSES:

    a. TRUSSES SHALL BE DESIGNED TO MEET ALL LOADING AND SPANS AS INDICATED ON THE PLANS.
    b. TRUSSES SHALL BE DESIGNED AND CERTIFIED BY A LICENSED PROFESSIONAL ENGINEER REGISTERED IN THE PROJECT STATE.
    c. ALL PERMANENT BRACING FOR INDIVIDUAL TRUSS COMPRESSION ELEMENTS SHALL BE PROVIDED AS INDICATED ON THE TRUSS SHOP DRAWINGS. THE DESIGN OF THIS BRACING IS THE RESPONSIBILITY OF THE TRUSS SUPPLIER.
    d. THE CONTRACTOR SHALL INSTALL ALL NECESSARY TEMPORARY BRACING AS REQUIRED BY BCSI (BY TPI – LATEST EDITION) AND BE FULLY RESPONSIBLE FOR THE STABILITY OF THE TRUSSES DURING ERECTION.
    e. CONNECTOR PLATES SHALL BE MADE OF GRADE 'A' GALVANIZED STEEL, MINIMUM 20 GAGE PER LATEST TPI SPECIFICATIONS.
    f. ALL CONNECTION HARDWARE SHALL BE DESIGNED AND FURNISHED BY THE TRUSS SUPPLIER UNLESS NOTED OTHERWISE ON THE PLANS.
    g. SCISSOR TRUSSES SHALL BE DESIGNED SUCH THAT HORIZONTAL LIVE LOAD DEFLECTIONS DO NOT EXCEED ¾". WALLS ARE NOT DESIGNED TO RESIST A HORIZONTAL TRUSS REACTION.
    h. THE STRUCTURE IS DESIGNED ACCORDING TO THE TRUSS LAYOUT INDICATED ON THE PLANS. THE TRUSS SUPPLIER SHALL NOT DEVIATE FROM THIS LAYOUT WITHOUT PERMISSION FROM THE ENGINEER OF RECORD.
    i. ROOF TRUSSES SHALL BE DESIGNED FOR UNBALANCED SNOW LOADS IN ACCORDANCE WITH ASCE 7.
    j. TRUSSES SHALL BE DESIGNED FOR A TOP CHORD DEAD LOAD OF 10 PSF AND A BOTTOM CHORD DEAD LOAD OF 10 PSF UNLESS NOTED OTHERWISE ON THE PLANS.
    k. DESIGN FLOOR TRUSSES FOR A MAXIMUM LIVE LOAD DEFLECTION OF L/480, UNLESS NOTED OTHERWISE ON PLANS.

11. BACKFILLING:

    a. NO BACKFILLING AND COMPACTING OF EARTH SHALL BE PERMITTED AGAINST FOUNDATION WALLS UNTIL SUPPORTING FLOOR SYSTEMS HAVE BEEN PLACED AND HAVE REACHED 75% OF THEIR DESIGN STRENGTH OR UNLESS ADEQUATE BRACING SUBMITTED FOR REVIEW IS PROVIDED.
    b. BOTH SIDES OF FOUNDATION WALLS SHALL BE BACKFILLED SIMULTANEOUSLY SO AS TO PREVENT OVERTURNING OR LATERAL MOVEMENT OF WALLS.

12. CONSTRUCTION AND CONTRACTION JOINTS IN CONCRETE:

    a. CONSTRUCTION JOINTS SHALL BE MADE AS DETAILED ON THE DRAWINGS.
    b. CONSTRUCTION AND/OR CONTRACTION JOINTS FOR SLAB ON GRADE CONSTRUCTION SHALL BE LOCATED ON COLUMN LINES.
    c. MAXIMUM SPACING FOR CONTRACTION JOINTS IN SLABS ON GRADE SHALL BE 36 TIMES (36T) THE SLAB THICKNESS, BUT NOT TO EXCEED 15'-0" FOR ANY SLAB THICKNESS. JOINTS SHALL BE PLACED TO PRODUCE PANELS THAT ARE AS SQUARE AS POSSIBLE AND NEVER EXCEEDING A LENGTH TO WIDTH RATIO OF 1.5 TO 1.
    d. CONCRETE CONTRACTOR SHALL SUBMIT A DETAILED JOINT LAYOUT AND PLACING SEQUENCE PLAN FOR APPROVAL BY THE ENGINEER OF RECORD PRIOR TO SLAB CONSTRUCTION.
    e. A 36T MAXIMUM SPACING OF CONTRACTION JOINTS MAY NOT ENSURE COMPLETE CONTROL OF SHRINKAGE CRACKS. A CLOSER SPACING MAY BE USED BY REQUEST OF OWNER IF MORE COMPLETE SHRINKAGE CRACK CONTROL IS DESIRED. CONTRACTOR TO VERIFY WITH OWNER.

13. POST-INSTALLED ANCHORS:

    a. ALL POST-INSTALLED ANCHORS SHALL BE AS NOTED ON DRAWINGS AND SHALL BE INSTALLED IN ACCORDANCE WITH THE MANUFACTURER'S PRINTED INSTALLATION INSTRUCTIONS AND ICC EVALUATION REPORTS CORRESPONDING TO THAT ANCHOR.
    b. SUBSTITUTION REQUESTS FOR ALTERNATE PRODUCTS MUST BE APPROVED IN WRITING BY THE STRUCTURAL ENGINEER OF RECORD PRIOR TO USE. CONTRACTOR SHALL PROVIDE PRODUCT/TECHNICAL INFORMATION DEMONSTRATING THAT THE SUBSTITUTED PRODUCT IS CAPABLE OF ACHIEVING THE PERFORMANCE VALUES OF THE SPECIFIED PRODUCT INCLUDING AN ICC-ES REPORT SHOWING COMPLIANCE WITH THE RELEVANT BUILDING CODE, SEISMIC USE, LOAD RESISTANCE, INSTALLATION CATEGORY, IN-SERVICE TEMPERATURE, INSTALLATION TEMPERATURE, ETC.
    c. ANCHOR TYPE, SIZE AND EMBEDMENT SHALL BE AS INDICATED IN DRAWINGS.
    d. POST-INSTALLED ANCHORS SHALL NOT BE INSTALLED UNTIL CONCRETE OR GROUT HAS REACHED ITS DESIGN STRENGTH. IN ADDITION, ADHESIVE ANCHORS SHALL BE INSTALLED IN CONCRETE OR GROUT HAVING A MINIMUM AGE OF 21 DAYS AT THE TIME OF ANCHOR INSTALLATION PER ACI 318.
    e. ADHESIVE ANCHORS IN HOLLOW CMU OR BRICK SHALL BE INSTALLED WITH MANUFACTURER APPROVED SCREEN TUBE.
    f. REINFORCING STEEL DOWELS, THREADED RODS AND ANCHORS SHALL BE FREE OF DUST, GREASE, RUST AND OTHER MATERIALS THAT WILL IMPAIR BOND WITH CONCRETE OR GROUT.
    g. DO NOT CUT OR DAMAGE EXISTING REINFORCING STEEL UNLESS APPROVED BY THE STRUCTURAL ENGINEER. MAINTAIN A MINIMUM CLEARANCE OF ONE-INCH BETWEEN EXISTING REINFORCEMENT AND NEW ANCHORS. IF REQUIRED, EXISTING REINFORCING STEEL SHALL BE POSITIVELY LOCATED BY NON-DESTRUCTIVE MEANS PRIOR TO DRILLING HOLES.
    h. WHERE EXISTING CONCRETE IS DAMAGED AND/OR DRILLED HOLES ABANDONED, THE DAMAGED CONCRETE OR ABANDONED HOLES SHALL BE REPAIRED OR FILLED WITH NON-SHRINK GROUT, RESPECTIVELY. BRING EACH CONDITION TO THE ATTENTION OF THE STRUCTURAL ENGINEER PRIOR TO IMPLEMENTING REPAIRS.
    i. DO NOT INSTALL ANCHORS IN PRESTRESSED CONCRETE ELEMENTS UNLESS APPROVED BY THE ENGINEER OF RECORD.
    j. ADHESIVE ANCHORS INSTALLED IN A HORIZONTALLY OR UPWARDLY INCLINED ORIENTATION INTO CONCRETE AND SUPPORTING A SUSTAINED TENSION LOAD MUST PASS ACI 355.4 OPTIONAL TESTS AND INSTALLED BY A CERTIFIED ADHESIVE ANCHOR INSTALLER PER ACI 318. INSTALLER SHALL BE CERTIFIED THROUGH THE ACI/CRSI ADHESIVE ANCHOR INSTALLER CERTIFICATION PROGRAM OR APPROVED EQUAL. CONTINUOUS SPECIAL INSPECTION IS REQUIRED.
    k. ALL ADHESIVE FOR REBAR AND ANCHORS HAS BEEN DESIGNED BASED ON ACI 355.4 TEMPERATURE CATEGORY B WITH INSTALLATIONS INTO DRY HOLES DRILLED USING A CARBIDE DRILL BIT INTO CRACKED CONCRETE.

14. CONSTRUCTION PROCEDURE:

    a. THE STRUCTURE SHALL BE ADEQUATELY BRACED AND SHORED DURING ERECTION AGAINST WIND AND ERECTION LOADS. STRUCTURAL MEMBERS ARE DESIGNED FOR "INPLACE" LOADS.
    b. COMPLY WITH ALL APPLICABLE CITY, COUNTY, STATE AND FEDERAL LAWS, INCLUDING THE OCCUPATIONAL SAFETY AND HEALTH ACT (OSHA) AND REGULATIONS ADOPTED PURSUANT THERETO.
    c. THE CONTRACT STRUCTURAL DRAWINGS AND SPECIFICATIONS REPRESENT THE FINISHED STRUCTURE. UNLESS OTHERWISE NOTED, THEY DO NOT INDICATE THE MEANS OR METHOD OF CONSTRUCTION. PROVIDE ALL MEASURES NECESSARY TO PROTECT THE STRUCTURE, WORKMEN OR OTHER PERSONS DURING CONSTRUCTION. SUCH MEASURES SHALL INCLUDE, BUT ARE NOT LIMITED TO BRACING, SHORING FOR CONSTRUCTION EQUIPMENT, SHORING FOR THE BUILDING, SHORING FOR EARTH BANKS, FORMS, SCAFFOLDING, PLANKING, SAFETY NETS, SUPPORT AND BRACING FOR CRANES AND GIN POLES, ETC.
    d. ENGAGE PROPERLY QUALIFIED PERSONS TO DETERMINE WHERE AND HOW TEMPORARY PRECAUTIONARY MEASURES SHALL BE USED AND INSPECT SAME IN THE FIELD. OBSERVATION VISITS TO THE SITE BY ENGINEER'S FIELD REPRESENTATIVE SHALL NOT INCLUDE INSPECTION OF THE ABOVE ITEMS.
    e. SUPERVISE AND DIRECT THE WORK SO AS TO MAINTAIN SOLE RESPONSIBILITY FOR ALL CONSTRUCTION MEANS, METHODS, TECHNIQUES, SEQUENCES AND PROCEDURES. AS A PART OF THIS RESPONSIBILITY, RETAIN THE SERVICES OF A LICENSED STRUCTURAL ENGINEER TO DESIGN AND SUPERVISE ANY SCAFFOLDING FOR WORKMEN, AND ALL SHORING OF FORMS AND ELEMENTS OF THE CONSTRUCTION.

15. MISCELLANEOUS

    a. PLACEMENT OF ANCHOR BOLT, PIPE SLEEVES, PADS AND OPENINGS FOR EQUIPMENT SHALL BE COORDINATED BETWEEN THE GENERAL CONTRACTOR AND THE OTHER SUBCONTRACTORS.
    b. ALL CORE DRILLING SHALL BE DONE UNDER THE SUPERVISION OF THE GENERAL CONTRACTOR. NO REINFORCING SHALL BE CUT. VERIFY LOCATION OF REINFORCING BEFORE CORE DRILLING. THERE SHALL NOT BE ANY CORE DRILLING THROUGH BEAMS OR COLUMNS. MAXIMUM CORE HOLE THROUGH SLABS SHALL BE PIPE DIAMETER PLUS 1".

16. COORDINATION WITH ARCHITECTURAL DRAWINGS:

    a. THE CONTRACTOR SHALL VERIFY ALL DIMENSIONS AND ELEVATIONS WITH THE ARCHITECTURAL DRAWINGS. WHERE DISCREPANCIES OCCUR, IT IS THE CONTRACTOR'S RESPONSIBILITY TO NOTIFY THE ARCHITECT PRIOR TO CONSTRUCTION.

17. SHOP DRAWINGS:

    a. SHOP DRAWINGS, UNLESS OTHERWISE NOTED, SHALL BE SUBMITTED FOR REVIEW PRIOR TO FABRICATION.
    b. SHOP DRAWINGS SHALL BE PREPARED UNDER THE SUPERVISION OF A REGISTERED PROFESSIONAL ENGINEER, AND INCLUDE COMPLETE DETAILS SCHEDULES, PROCEDURES AND DIAGRAMS FOR FABRICATION AND ASSEMBLY OF STRUCTURAL MEMBERS.
    c. FABRICATORS SHALL DRAW THEIR OWN ERECTION PLANS. COPYING STRUCTURAL PLANS AND USING THEM AS ERECTION DRAWINGS IS NOT ACCEPTABLE.
    d. PRIOR TO SUBMITTAL, THE CONTRACTOR SHALL REVIEW THE SHOP DRAWINGS AND MAKE ANY CORRECTIONS REQUIRED. THE CONTRACTOR SHALL STAMP AND SIGN THE DRAWINGS AS EVIDENCE THAT HE HAS REVIEWED THEM.
    e. SHOP DRAWINGS SHALL BE FURNISHED FOR ALL STRUCTURAL COMPONENTS.
    f. TURN AROUND TIME FOR SHOP DRAWINGS SHALL BE TWO WEEKS FROM DATE RECEIVED IN THE ENGINEER'S OFFICE.

18. IBC SPECIAL INSPECTION REQUIREMENTS

SPECIAL INSPECTIONS SHALL BE PROVIDED IN ACCORDANCE WITH IBC SECTION 1705, AS OUTLINED BELOW. THE SPECIAL INSPECTOR SHALL BE EMPLOYED BY THE OWNER, SHALL BE THOROUGHLY KNOWLEDGEABLE OF IBC SPECIAL INSPECTION REQUIREMENTS AND SHALL DEMONSTRATE COMPETENCE TO THE SATISFACTION OF THE BUILDING OFFICIAL (IBC 1704.2.1). THE CONTRACTOR SHALL CONTACT THE SPECIAL INSPECTOR DURING APPROPRIATE PHASES OF CONSTRUCTION SO THAT INSPECTIONS CAN BE MADE IN A TIMELY MANNER. THE SPECIAL INSPECTOR SHALL SUBMIT WRITTEN INSPECTION REPORTS TO THE ENGINEER OF RECORD'S OFFICE, WITHIN 3 WORKING DAYS OF EACH INSPECTION. ANY PROBLEMS SHOULD BE BROUGHT TO THE IMMEDIATE ATTENTION OF THE CONTRACTOR. THE FOLLOWING ITEMS WILL REQUIRE SPECIAL INSPECTION:

   a. CONCRETE
      - REINFORCEMENT: REINFORCING STEEL SHALL BE INSPECTED ON A PERIODIC BASIS. WELDING OF REINFORCEMENT SHALL BE CONTINUOUSLY INSPECTED. ONLY ASTM A706 REINFORCEMENT MAY BE WELDED.
      - ANCHOR BOLTS: ANCHOR BOLTS PLACEMENT SHALL BE PERIODICALLY INSPECTED.
      - SAMPLING AND TESTING: CONTINUOUS INSPECTIONS SHALL BE PROVIDED DURING SLUMP TESTS, AIR CONTENT TESTS AND WHEN DETERMINING THE TEMPERATURE OF FRESH CONCRETE AT THE TIME OF MAKING SPECIMENS FOR STRENGTH TESTS.
      - CONCRETE PLACEMENT: PERIODIC INSPECTION REQUIRED.
      - COLD AND HOT WEATHER CONCRETING. PERIODIC INSPECTION OF COMPLIANCE IS REQUIRED.
   b. SOILS
      - THE SPECIAL INSPECTOR SHALL DETERMINE COMPLIANCE WITH THE SOIL REPORT FOR SITE PREPARATION, FILL PLACEMENT AND DENSITY TESTS.

19. IBC SPECIAL INSPECTION TESTING REQUIREMENTS

   a. CONCRETE
      - SAMPLE FOR STRENGTH TESTS OF EACH CLASS OF CONCRETE PLACED EACH DAY SHALL BE TAKEN NOT LESS THAN ONCE A DAY, NOR LESS THAN ONCE FOR EACH 150 CUBIC YARDS OF CONCRETE, NOR LESS THAN ONCE FOR EACH 5,000 SQUARE FEET OF SURFACE AREA FOR SLABS OR WALLS. A MINIMUM OF FIVE STRENGTH TESTS SHOULD BE MADE FOR A GIVEN PROJECT.

2020 Larson Engineering, Inc. All rights reserved.

COLE GROUP ARCHITECTS LLC.
214 1st Street South, Suite 102
Hopkins, MN 55343
(320) 894-6270
www.colegrouparchitects.com

Larson Engineering
3524 Labore Road
White Bear Lake, MN 55110
651.481.9120 Fax: 651.481.9201
www.larsoneng.com

I hereby certify that this plan, specifications, or report was prepared by me or under my direct supervision and that I am a duly licensed Professional Engineer under the laws of the State of Minnesota.

Catherine A. Krall
Catherine A. Krall Reg No: 25407
Date: 06-22-2020

PERMIT SET 6-22-2020

Revisions:
No: Date: Description:

RED WING TOWN HOMES BLDG 2-2
RED WING, MN

Sheet Title:
GENERAL STRUCTURAL NOTES

Project No: 1120019
Drawn by: AJM
Checked by: CAK
Date: 06-22-2020

Sheet No: S000

PLOTTED: 7/29/2020 3:56:50 PM

## FASTENING SCHEDULE (IBC TABLE 2304.10.1)

| DESCRIPTION OF BUILDING ELEMENTS | NUMBER AND YPE OF FASTENER | SPACING AND LOCATION |
|---|---|---|
| **ROOF** | | |
| 1. BLOCKING BETWEEN CEILING JOISTS, RAFTERS, OR TRUSSES TO TOP PLATE OR OTHER FRAING BELOW | (3) 8d COMMON (2 1/2" X 0.131"); OR (3) 10d BOX (3" X 0.128"); OR (3) 3" X 0.131" NAILS; OR (3) 3" 14 GAGE STAPLES, 7/16" CROWN | EACH END, TOENAIL |
| BLOCKING BETWEEN RAFTER OR TRUSS NOT AT THE WALL TOP PLATE, TO RAFTER OR TRUSS | (2) 8d COMMON (2 1/2" X 0.131") (2) 3" x 0.131" NAILS (2) 3" 14 GAGE STAPLES | EACH END, TOENAIL |
| | (2) 16d COMMON (3 1/2" X 0.162") (3) 3" x 0.131" NAILS (3) 3" 14 GAGE STAPLES | END NAIL |
| FLAT BLOCKING TO TRUSS AND WEB FILLER | 16d COMMON (3 1/2" X 0.162") AT 6" OC 3" X 0.131" NAILS AT 6" OC 3" X 14 GAGE STAPLES AT 6" OC | FACE NAIL |
| 2. CEILING JOISTS TO TOP PLATE | (3) 8d COMMON (2 1/2" X 0.131"); OR (3) 10d BOX (3" X 0.128"); OR (3) 3" X 0.131" NAILS; OR (3) 3" 14 GAGE STAPLES, 7/16" CROWN | EACH JOIST, TOENAIL |
| 3. CEILING JOIST NOT ATTACHED TO PARALLEL RAFTER, LAPS OVER PARTITIONS (NO THRUST) (SEE SECTION 2308.7.3.1, TABLE 2308.7.3.1 | (3) 16d COMMON (3 1/2" X 0.162"); OR (4) 10d BOX (3" X 0.128"); OR (4) 3" X 0.131" NAILS ; OR (4) 3" X 14 GAGE STAPLES, 7/16" CROWN | FACE NAIL |
| 4. CEILING JOIST ATTACHED TO PARALLEL RAFTER (HEEL JOINT) (SEE SECTION 2308.7.3.1, TABLE 2308.7.3.1) | PER TABLE 2308.7.3.1 | FACE NAIL |
| 5. COLLAR TIE TO RAFTER | (3) 10d COMMON (3" X 0.148"); OR (4) 10d BOX (3" X 0.128"); OR (4) 3" X 0.131" NAILS; OR (4) 3" 14 GAGE STAPLES, 7/16" CROWN | FACE NAIL |
| 6. RAFTER OR ROOF TRUSS TO TOP PLATE (SEE SECTION 2308.7.5, TABLE 2308.7.5) | (3) 10d COMMON (3" X 0.148"); OR (3) 16d BOX (3 1/2" X 0.135"); OR (4) 10d BOX (3" X 0.128"; OR (4) 3" X 0.131" NAILS; OR (4) 3" 14 GAGE STAPLES, 7/16" CROWN | TOENAIL |
| 7. ROOF RAFTERS TO RIDGE VALLEY OR HIP RAFTERS; OR ROOF RAFTER TO 2 INCH RIDGE BEAM | (2) 16d COMMON (3 1/2" X 0.162"); OR (3) 10d BOX (3" X 0.128"); OR (3) 3" X 0.131" NAILS; OR (3) 3" 14 GAGE STAPLES, 7/16" CROWN | END NAIL |
| | (3) 10d COMMON (3 1/2" X 0.148"); OR (3) 16d BOX (3 1/2" X 0.135"); OR (4) 10d BOX (3" X 0.128"); OR (4) 3" X 0.131" NAILS; OR (4) 3" 14 GAGE STAPLES, 7/16" CROWN | TOENAIL |
| **WALL** | | |
| 8. STUD TO STUD (NO AT BRACED WALL PANELS) | 16d COMMON (3 1/2" X 0.162"); | 24" OC FACE NAIL |
| | 10d BOX (3" X 0.128"); OR 3" X 0.131" NAILS: OR (3) 3" 14 GAGE STAPLES, 7/16" CROWN | 16" OC FACE NAIL |
| 9. STUD TO SUD AND ABUTTING STUDS AT INTERSECTING WALL CORNERS (AT BRACED WALL PANELS) | 16d COMMON (3 1/2" X 0.162"); OR | 16" OC FACE NAIL |
| | 16d BOX (3 1/2" X 0.135"); OR | 12" OC FACE NAIL |
| | 3" X 0.131" NAILS; OR (3) 3" 14 GAGE STAPLES, 7/16" CROWN | 12" OC FACE NAIL |
| 10. BUILT-UP HEADER (2" TO 2" HEADER) | 16d COMMON (3 1/2" X 0.162"); OR | 16" OC EACH EDGE, FACE NAIL |
| | 16d BOX (3 1/2" X 0.135") | 12" OC EACH EDGE, FACE NAIL |
| 11. CONTINUOUS HEADER TO STUD | (4) 8d COMMON (2 1/2" X 0.131"); OR (4) 10d BOX (3" X 0.128") | TOENAIL |
| 12. TOP PLATE TO TOP PLATE | (2) 16d COMMON (3 1/2" X 0.162"); OR | 16" OC FACE NAIL |
| | 10d BOX (3" X 0.128"); OR 3" X 0.131" NAILS; OR 3" 14 GAGE STAPLES, 7/16" CROWN | 12" OC FACE NAIL |
| 13. TOP PLATE TO TOP PLATE, AT END JOINTS | (8) 16d COMMON (3 1/2" X 1.0162"); OR (12) 10d BOX (3" X 0.128"); OR (12) 3" X 0.131" NAILS; OR (12) 3" 14 GAGE STAPLES, 7/16" CROWN | EACH SIDE OF END JOINT, FACE NAIL (MINIMUM 24" LAP SPLICE LENGTH EACH SIDE OF END JOINT) |
| 14. BOTTOM PLATE TO JOIST, RIM JOIST, BAND JOIST OR BLOCKING (NOT AT BRACED WALL PANELS) | 16d COMMON (3 1/2" X 0.162"); OR | 16" OC FACE NAIL |
| | 16d BOX (3 1/2" X 0.135"); OR 3" X 0.131" NAILS; OR 3" 14 GAGE STAPLES, 7/16" CROWN | 12" OC FACE NAIL |
| 15. BOTTOM PLATE TO JOIST, RIM JOIST, BAND JOIST OR BLOCKING AT BRACED WALL PANELS) | (2) 16d COMMON (3 1/2" X 0.162"); OR (3) 16d BOX (3 1/2" X 0.135"); OR (4) 3" X 0.131" NAILS: OR (4) 3" 14 GAGE STAPLES, 7/16 CROWN | 16" OC FACE NAIL |
| 16. STUD TO TOP OR BOTTOM PLATE | (4) 8d COMMON (2 1/2" X 0.131"); OR (4) 10d BOX (3" X 0.128"); OR (4) 3" X 0.131" NAILS; OR (4) 3" 14 GAGE STAPLES, 7/16 CROWN | TOENAIL |
| | (2) 16d COMMON (3 1/2" X 0.162"); OR (3) 10d BOX (3" X 0.128"); OR (3) 3" X 0.131" NAILS; OR (3) 3" 14 GAGE STAPLES, 7/16 CROWN | END NAIL |
| 17. TOP OR BOTTOM PLATE TO STUD | (2) 16d COMMON (3 1/2" X 0.162"); OR (3) 10d BOX (3" X 0.128"); OR (3) 3" X 0.131" NAILS; OR (3) 3" 14 GAGE STAPLES, 7/16 CROWN | END NAIL |
| 18. TOP PLATES, LAPS AT CORNERS AND INTERSECTIONS | (2) 16d COMMON (3 1/2" X 0.162"); OR (3) 10d BOX (3" X 0.128"); OR (3) 3" X 0.131" NAILS; OR (3) 3" 14 GAGE STAPLES, 7/16 CROWN | FACE NAIL |
| 19. 1" BRACE TO EACH STUD AND PLATE | (2) 8d COMMON (2 1/2" X 0.131"); OR (2) 10d BOX (3" X 0.128"); OR (2) 3" X 0.131" NAILS; OR (2) 3" 14 GAGE STAPLES, 7/16 CROWN | FACE NAIL |
| 20. 1" X 6" SHEATHING TO EACH BEARING | (2) 8d COMMON (2 1/2" X 0.131"); OR (2) 10d BOX (3" X 0.128") | FACE NAIL |
| 21. 1" x 8" AND WIDER SHEATHIG TO EACH BEARING | (3) 8d COMMON (2 1/2" X 0.131"); OR (3) 10d BOX (3" X 0.128") | FACE NAIL |

## FASTENING SCHEDULE (IBC TABLE 2304.10.1)

| DESCRIPTION OF BUILDING ELEMENTS | NUMBER AND YPE OF FASTENER | SPACING AND LOCATION |
|---|---|---|
| **FLOOR** | | |
| 22. JOIST TO SILL, TOP PLATE, OR GIRDER | (3) 8d COMMON (2 1/2" X 0.131"); OR (3) 10d BOX (3" X 0.128"); OR (3) 3" X 0.131" NAILS; OR (3) 3" 14 GAGE STAPLES, 7/16 CROWN | TOENAIL |
| 23. RIM JOIST, BAND JOIST, OR BLOCKING TO TOP PLATE, SILL OR OTHER FRAMING BELOW | 8d COMMON (2 1/2" X 0.131"); OR 10d BOX (3" X 0.128"); OR 3" X 0.131" NAILS; OR 3" 14 GAGE STAPLES, 7/16 CROWN | 6" OC, TOENAIL |
| 24. 1" X 6" SUBFLOOR OR LESS TO EACH JOIST | (2) 8d COMMON (2 1/2" X 0.131"); OR (2) 10d BOX (3" X 0.128") | FACE NAIL |
| 25. 2" SUBFLOOR TO JOIST OR GIRDER | (2) 16d COMMON (3 1/2" X 0.162") | FACE NAIL |
| 26. 2" PLANKS (PLANK AND BEAM - FLOOR AND ROOF) | (2) 16d COMMON (3 1/2" X 0.162") | EACH BEARING, FACE NAIL |
| 27. BUILT-UP GIRDERS AND BEAMS, 2" LUMBER LAYERS | 20d COMMON (4" X 0.192") | 32" OC, FACE NAIL AT TOP AND BOTTOM STAGGERED ON OPPOSITE SIDES |
| | 10d BOX (3" X 0.128"); OR 3" x 0.131" NAILS 3" 14 GAGE STAPLES, 7/16" CROWN | 24" OC, FACE NAIL AT TOP AND BOTTOM STAGGERED ON OPPOSITE SIDES |
| | AND: (2) 20d COMMON (4" X 0.192"); OR (3) 10d BOX (3" X 0.128"); OR (3) 3" X 0.131" NAILS; OR (3) 3" 14 GAGE STAPLES, 7/16" CROWN | ENDS AND AT EACH SPLICE, FACE NAIL |
| 28. LEDGER STRIP SUPPORTING JOISTS OR RAFTERS | (3) 16d COMMON (3 1/2" X 0.162"); OR (4) 10d BOX (3" X 0.128"); OR (4) 3" X 0.131" NAILS; OR (4) 3" 14 GAGE STAPLES, 7/16 CROWN | EACH JOIST OR RAFTER, FACE NAIL |
| 29. JOIST TO BAND JOIST OR RIM JOIST | (3) 16d COMMON (3 1/2" X 0.162"); OR (4) 10d BOX (3" X 0.128"); OR (4) 3" X 0.131" NAILS; OR (4) 3" 14 GAGE STAPLES, 7/16 CROWN | END NAIL |
| 30. BRIDGING OR BLOCKING TO JOIST, RAFTER OR TRUSS | (2) 8d COMMON (2 1/2" X 0.131"); OR (2) 10d BOX (3" X 0.128"); OR (2) 3" X 0.131" NAILS; OR (2) 3" 14 GAGE STAPLES, 7/16 CROWN | EACH END, TOENAIL |

WOOD STRUCTURAL PANELS (WSP), SUBFLOOR, ROOF AND INTERIOR WALL SHEATHING TO FRAMING AND PARTICLEBOARD WALL SHEATHING TO FRAMING[a]

| | | EDGES (INCHES) | INTERMEDIATE SUPORTS (INCHES) |
|---|---|---|---|
| 31. 3/8" - 1/2" | 6d COMMON OR DEFORMED (2" X 0.113") (SUBFLOOR AND WALL) | 6 | 12 |
| | 8d BOX OR DEFORMED (2 1/2" X 0.113") (ROOF) | 6 | 12 |
| | 2 3/8" X 0.113" NAIL (SUBFLOOR AND WALL) | 6 | 12 |
| | 1 3/4" 16 GAGE STAPLE, 7/16" CROWN (SUBFLOOR AND WALL) | 4 | 8 |
| | 2 3/8" X 0.113" NAIL (ROOF) | 4 | 8 |
| | 1 3/4" 16 GAGE STAPLE, 7/16" CROWN (ROOF) | 3 | 6 |
| 32. 19/32" - 3/4" | 8d COMMON (2 1/2" X 0.131"); OR 6d DEFORMED (2" X 0.113") | 6 | 12 |
| | 2 3/8" X 0.113" NAIL; OR 2" 16 GAGE STAPLE, 7/16" CROWN | 4 | 8 |
| 33. 7/8" - 1 1/4" | 10d COMMON (3" X 0.148"); OR 8d DEFORMED (2 1/2" X 0.131") | 6 | 12 |
| OTHER EXTERIOR WALL SHEATHING | | | |
| 34. 1/2" FIBERBOARD SHEATHING[b] | 1 1/2" GALVANIZED ROOFING NAIL (7/16" HEAD DIAMETER); OR 1 1/4" 16 GAGE STAPLE WITH 7/16" OR 1" CROWN | 3 | 6 |
| 35. 25/32" FIBERBOARD SHEATHING[b] | 1 3/4" GALVANIZED ROOFING NAIL (7/16" HEAD DIAMETER); OR 1 1/4" 16 GAGE STAPLE WITH 7/16" OR 1" CROWN | 3 | 6 |
| WOOD STRUCTURAL PANELS, COMBINATION SUBFLOOR UNDERLAYMENT TO FRAMING | | | |
| 36. 3/4" AND LESS | 8d COMMON (2 1/2" X 0.131"); OR 6d DEFORMED (2" X 0.113") | 6 | 12 |
| 37. 7/8" - 1" | 8d COMMON (2 1/2" X 0.131"); OR 8d DEFORMED (2 1/2" X 0.131") | 6 | 12 |
| 38. 1 1/8" - 1 1/4" | 10d COMMON (3" X 0.148"); OR 8d DEFORMED (2 1/2" X 0.131") | 6 | 12 |
| PANEL SIDING TO FRAMING | | | |
| 39. 1/2" OR LESS | 6d CORROSION-RESISTANT SIDING (1 7/8" X 0.106"); OR 6d CORROSION-RESISTANT CASING (2" X 0.099") | 6 | 12 |
| 40. 5/8" | 8d CORROSION-RESISTANT SIDING (2 3/8" X 0.128"); OR 8d CORROSION-RESISTANT CASING (2 1/2" X 0.113") | 6 | 12 |
| INTERIOR PANELING | | | |
| 41. 1/4" | 4d CASING (1 1/2" X 0.080"); OR 4d FINISH (1 1/2" X 0.072") | 6 | 12 |
| 42. 3/8" | 6d CASING (2" X 0.099"); OR 6d FINISH (PANEL SUPPORTS AT 24 INCHES) | 6 | 12 |

a. NAILS SPACED AT 6" AT INTERMEDIATE SUPPORTS WHERE SPANS ARE 48" OR MORE. FOR NAILING OF WOOD STRUCTURAL PANEL AND PARTICLEBOARD DIAPHRAGMS AND SHEAR WALLS, REFER TO SECTION 2305. NAILS FOR WALL SHEATHING ARE PERMITTED TO BE COMMON, BOX OR CASING.
b. SPACING SHALL BE 6" ON CENTER ON THE EDGES AND 12" ON CENTER AT INTERMEDIATE SUPORTS FOR NONSTRUCTURAL APPLICATIONS. PANEL SUPPORTS AT 16" (20" IF STRENGHT AXIS IN THE LONG DIRECTION OF THE PANEL, UNLESS OTHERWISE MARKED).
c. WHERE A RAFTER IS FASTENED TO AN ADJACENT PARALLEL CEILING JOIST IN ACCORDANCE WITH THIS SCHEDULE AND THE CEILING JOIST IS FASTENED TO THE TOP PLATE IN ACCORDANCE WITH THIS SCHEDULE, THE NUMBER OF TOENAILS IN THE RAFTER SHALL BE PERMITTED TO BE REDUCED BY ON NAIL.

## CONCRETE LAP SPLICE LENGTH (IN INCHES) FOR CLASS B LAP SPLICES

(BASED ON ACI 318-11 SECTION 12.2/ACI 318-14 SECTION 25.4)
MODIFY THE LAP SPLICE LENGTHS AS REQUIRED BY NOTES BELOW

| BAR LOCATION | BAR SIZE | CONCRETE STRENGTH 3000 PSI | CONCRETE STRENGTH 4000 PSI |
|---|---|---|---|
| TOP | #3 | 28 | 25 |
| | #4 | 38 | 33 |
| | #5 | 47 | 41 |
| | #6 | 56 | 49 |
| | #7 | 81 | 71 |
| | #8 | 93 | 81 |
| | #9 | 105 | 91 |
| | #10 | 118 | 102 |
| | #11 | 131 | 114 |
| OTHER | #3 | 22 | 19 |
| | #4 | 29 | 25 |
| | #5 | 36 | 31 |
| | #6 | 43 | 37 |
| | #7 | 63 | 54 |
| | #8 | 72 | 62 |
| | #9 | 81 | 70 |
| | #10 | 91 | 79 |
| | #11 | 101 | 87 |

LAP SPLICE LENGTH NOTES:

1. TOP INDICATES HORIZONTAL BARS WITH MORE THAN 12 INCHES OF CONCRETE CAST BELOW BARS.
2. MUTIPLY THE LENGTHS IN THE SCHEDULE BY THE APPROPRIATE MODIFIERS WHEN REQUIRED:
   1.3 FOR LIGHTWEIGHT CONCRETE
   1.5 FOR BAR COVERS LESS THAN THE BAR DIAMETER
   1.5 FOR BAR SPACING LESS THAN TWO BAR DIAMETERS

**NOTE TO TRUSS SUPPLIER**

THE TRUSS SUPPLIER SHALL BE RESPONSIBLE FOR DESIGNING ALL PERMANENT BRACING AS REQUIRED FOR THE STABILITY OF THE INDIVIDUAL TRUSS COMPRESSION MEMBERS. THE BRACING DESIGN MUST BE INCLUDED IN THE SHOP DRAWINGS AND CERTIFIED BY A REGISTERED ENGINEER. THE TRUSS SHOP DRAWINGS SHALL INCLUDE SIZE AND LOCATION OF BRACES AS WELL AS THE ATTACHMENT OF THE BRACES TO THE TRUSS MEMBERS. THIS BRACING IS NOT REQUIRED TO RESIST WIND LOADS AND IS INDEPENDENT OF THE OVERALL LATERAL FORCE RESISTING SYSTEM.

ALL TRUSS TO TRUSS CONNECTIONS AND TRUSS TO TOP PLATE CONNECTIONS SHALL BE DESIGNED AND SUPPLIED BY THE TRUSS SUPPLIER. THIS DESIGN SHALL BE CERTIFIED BY A REGISTERED ENGINEER. ALL TRUSSES SHALL BE DESIGNED SUCH THAT THE BEARING STRESS ON THE TOP PLATE DOES NOT EXCEED 425 PSI.

ALL STEEL IN CONTACT WITH TREATED WOOD (CONNECTORS, JOIST HANGERS, NAILS, SCREWS, ANCHOR BOLTS, ETC) SHALL BE STAINLESS STEEL OR GALVANIZED TO THE REQUIREMENTS LISTED IN THE WOOD SECTION OF THE STRUCTURAL NOTES.

## STRUCTURAL ABBREVIATIONS

| | |
|---|---|
| AB | ANCHOR BOLT |
| ADDL | ADDITIONAL |
| ADJ | ADJACENT |
| AFF | ABOVE FINISHED FLOOR |
| AHU | AIR HANDLING UNIT |
| ALT | ALTERNATE |
| ALUM | ALUMINUM |
| APPROX | APPROXIMATE(LY) |
| ARCH | ARCHITECT / ARCHITECTURAL |
| BC | BOTTOM CHORD |
| BP | BASE PLATE / BEARING PLATE |
| B/ | BOTTOM OF |
| BLDG | BUILDING |
| BLK | BLOCK |
| BLKG | BLOCKING |
| BM | BEAM |
| BOTT | BOTTOM |
| BRG | BEARING |
| BTWN | BETWEEN |
| C | COMPRESSION |
| CANT | CANTILEVER |
| CIP | CAST-IN-PLACE CONCRETE |
| CJ | CONTROL JOINT / CONSTRUCTION JOINT |
| CJP | COMPLETE JOINT PENETRATION WELD |
| CL | CENTER LINE |
| Ç | CENTER LINE |
| CLR | CLEAR |
| CMU | CONCRETE MASONRY UNIT |
| COL | COLUMN |
| CONC | CONCRETE |
| CONN | CONNECT / CONNECTION |
| CONT | CONTINUE(D)(OUS) |
| COORD | COORDINATE |
| DBL | DOUBLE |
| DEMO | DEMOLITION |
| DTL | DETAIL |
| DIA | DIAMETER |
| DIAG | DIAGONAL |
| DIM | DIMENSION(S) |
| DL | DEADLOAD |
| DN | DOWN |
| DP | DEEP |
| DWG | DRAWING |
| DWL | DOWEL |
| EA | EACH |
| EF | EACH FACE |
| EL | ELEVATION |
| ELEV | ELEVATOR |
| EMBED | EMBEDDED / EMBEDMENT |
| ENGR | ENGINEER |
| EOR | ENGINEER OF RECORD |
| EQ | EQUAL |
| EQUIP | EQUIPMENT |
| EW | EACH WAY |
| EXIST | EXISTING |
| (E) | EXISTING |
| EXP | EXPANSION |
| EXT | EXTERIOR |
| FAB | FABRICATOR / FABRICATION |
| FD | FLOOR DRAIN |
| FDN | FOUNDATION |
| FFE | FINISHED FLOOR ELEVATION |
| FLR | FLOOR |
| FLRT | FLOOR TRUSS |
| FS | FAR SIDE |
| FT | FEET / FOOT |
| FTG | FOOTING |
| GA | GAUGE |
| GALV | GALVANIZED |
| GC | GENERAL CONTRACTOR |
| GLULAM | GLUE LAMINATED WOOD |
| GB | GRADE BEAM |
| GT | GIRDER TRUSS |
| GYP | GYPSUM |
| HORIZ | HORIZONTAL |
| HJ | HIP JACK |
| HT | HEIGHT |
| ID | INSIDE DIAMETER |
| IF | INSIDE FACE |
| INFO | INFORMATION |
| INSUL | INSULATION |
| INT | INTERIOR |
| JBE | JOIST BEARING ELEVATION |
| JST | JOIST |
| JT | JOINT |
| K | KILO-POUND / 1000 POUNDS |
| KLF | KIPS PER LINEAR FOOT |
| KSF | KIPS PER SQUARE FOOT |
| KSI | KIPS PER SQUARE INCH |
| LB/# | POUND(S) |
| LG | LONG |
| LL | LIVE LOAD |
| LLH | LONG LEG HORIZONTAL |
| LLV | LONG LEG VERTICAL |
| LONG | LONGITUDINAL |
| LT | LIGHT |
| LVL | LAMINATED VENEER LUMBER |
| MATL | MATERIAL |
| MAU | MAKE-UP AIR UNIT |
| MAX | MAXIMUM |
| MECH | MECHANICAL |
| MEZZ | MEZZANINE |
| MFR | MANUFACTURER |
| MID | MIDDLE |
| MIN | MINIMUM |
| MISC | MISCELLANEOUS |
| MO | MASONRY OPENING |
| MTL | METAL |
| NA | NOT APPLICABLE |
| NLB | NON-LOAD BEARING |
| NO | NUMBER |
| # | NUMBER |
| NS | NEAR SIDE |
| NTS | NOT TO SCALE |
| OC | ON CENTER |
| OD | OUTSIDE DIAMETER |
| OF | OUTSIDE FACE |
| OH | OVERHANG/OPPOSITE HAND |
| OPNG | OPENING |
| OPP | OPPOSITE |
| OSB | ORIENTED STRAND BOARD |
| PAF | POWDER ACTUATED FASTENER |
| PC | PRECAST |
| PCF | POUNDS PER CUBIC FOOT |
| PIL | PILASTER |
| PJP | PARTIAL JOINT PENETRATION WELD |
| PL | PLATE |
| PLF | POUNDS PER LINEAR FOOT |
| PLYWD | PLYWOOD |
| PNA | PLASTIC NEUTRAL AXIS |
| PREFAB | PREFABRICATED |
| PROJ | PROJECTION |
| PSF | POUNDS PER SQUARE FOOT |
| PSI | POUNDS PER SQUARE INCH |
| PSL | PARALLEL STRAND LUMBER |
| PT | POST TENSIONED |
| QTY | QUANTITY |
| R | RADIUS |
| RD | ROOF DRAIN |
| REF | REFERENCE |
| REINF | REINFORCE(D)(MENT) |
| REQD | REQUIRED |
| REV | REVISED / REVISION |
| RO | ROUGH OPENING |
| RT | ROOF TRUSS |
| RTU | ROOF TOP UNIT |
| RXN | REACTION |
| SCHED | SCHEDULE |
| SECT | SECTION |
| SEI | SEISMIC |
| SF | SQUARE FOOT |
| SHT | SHEET |
| SHTHG | SHEATHING |
| SI | SUPERIMPOSED |
| SIM | SIMILAR |
| SL | SNOW LOAD |
| SOG | SLAB ON GRADE |
| SP | SPACE |
| SPEC | SPECIFICATION(S) |
| SQ | SQUARE |
| SS | STAINLESS STEEL |
| STD | STANDARD |
| STIFF | STIFFENER |
| STL | STEEL |
| STRUCT | STRUCTURAL |
| SUPLR | SUPPLIER |
| SYM | SYMMETRICAL |
| T | TENSION |
| T/ | TOP OF |
| TC | TOP CHORD |
| TBE | TRUSS BEARING ELEVATION |
| T&B | TOP AND BOTTOM |
| T&G | TONGUE AND GROOVE |
| TEMP | TEMPORARY |
| THK | THICK(NESS) |
| TL | TOTAL LOAD |
| TOS | TOP OF STEEL |
| TRANS | TRANSVERSE |
| TYP | TYPICAL |
| UNO | UNLESS NOTED OTHERWISE |
| VERT | VERTICAL |
| VIF | VERIFY IN FIELD |
| W/ | WITH |
| W/O | WITHOUT |
| WL | WIND LOAD |
| WP | WORKING POINT |
| WT | WEIGHT |
| WWF | WELDED WIRE FABRIC |
| X BRACE | CROSS BRACE |
| YD | YARD |

COLE GROUP ARCHITECTS LLC.
214 W. Main St., Suite 102
Lake City, MN 55041
(320) 234-0270
www.colegrouparchitects.com

Larson Engineering
3524 Labore Road
White Bear Lake, MN 55110
651.481.9120 Fax: 651.481.9201
www.larsoneng.com

I hereby certify that this plan, specifications, or report was prepared by me or under my direct supervision and that I am a duly licensed professional engineer under the laws of the State of Minnesota.
Catherine A. Kraus
Catherine A. Kraus
Reg No: 25407
Date: 06/22/2020

RED WING TOWN HOMES BLDG
RED WING, MN

PERMIT SET 6-22-2020

Revisions:
No. Date: Description:

Sheet Title: STRUCTURAL ABBREVIATIONS

Project No: 1122.0103
Drawn by: AJM
Checked by: CAK
Date: 06-22-2020

Sheet No: S001

PLOTTED: 7/29/2020 8:56:51 PM

2020 Larson Engineering, Inc. All rights reserved.




1 S100 — 10 - Plex Foundation Area A
1/4" = 1'-0"
NORTH




2 S100 — 10 - Plex Foundation Area B
1/4" = 1'-0"
NORTH

## CONTINUOUS FOOTING SCHEDULE
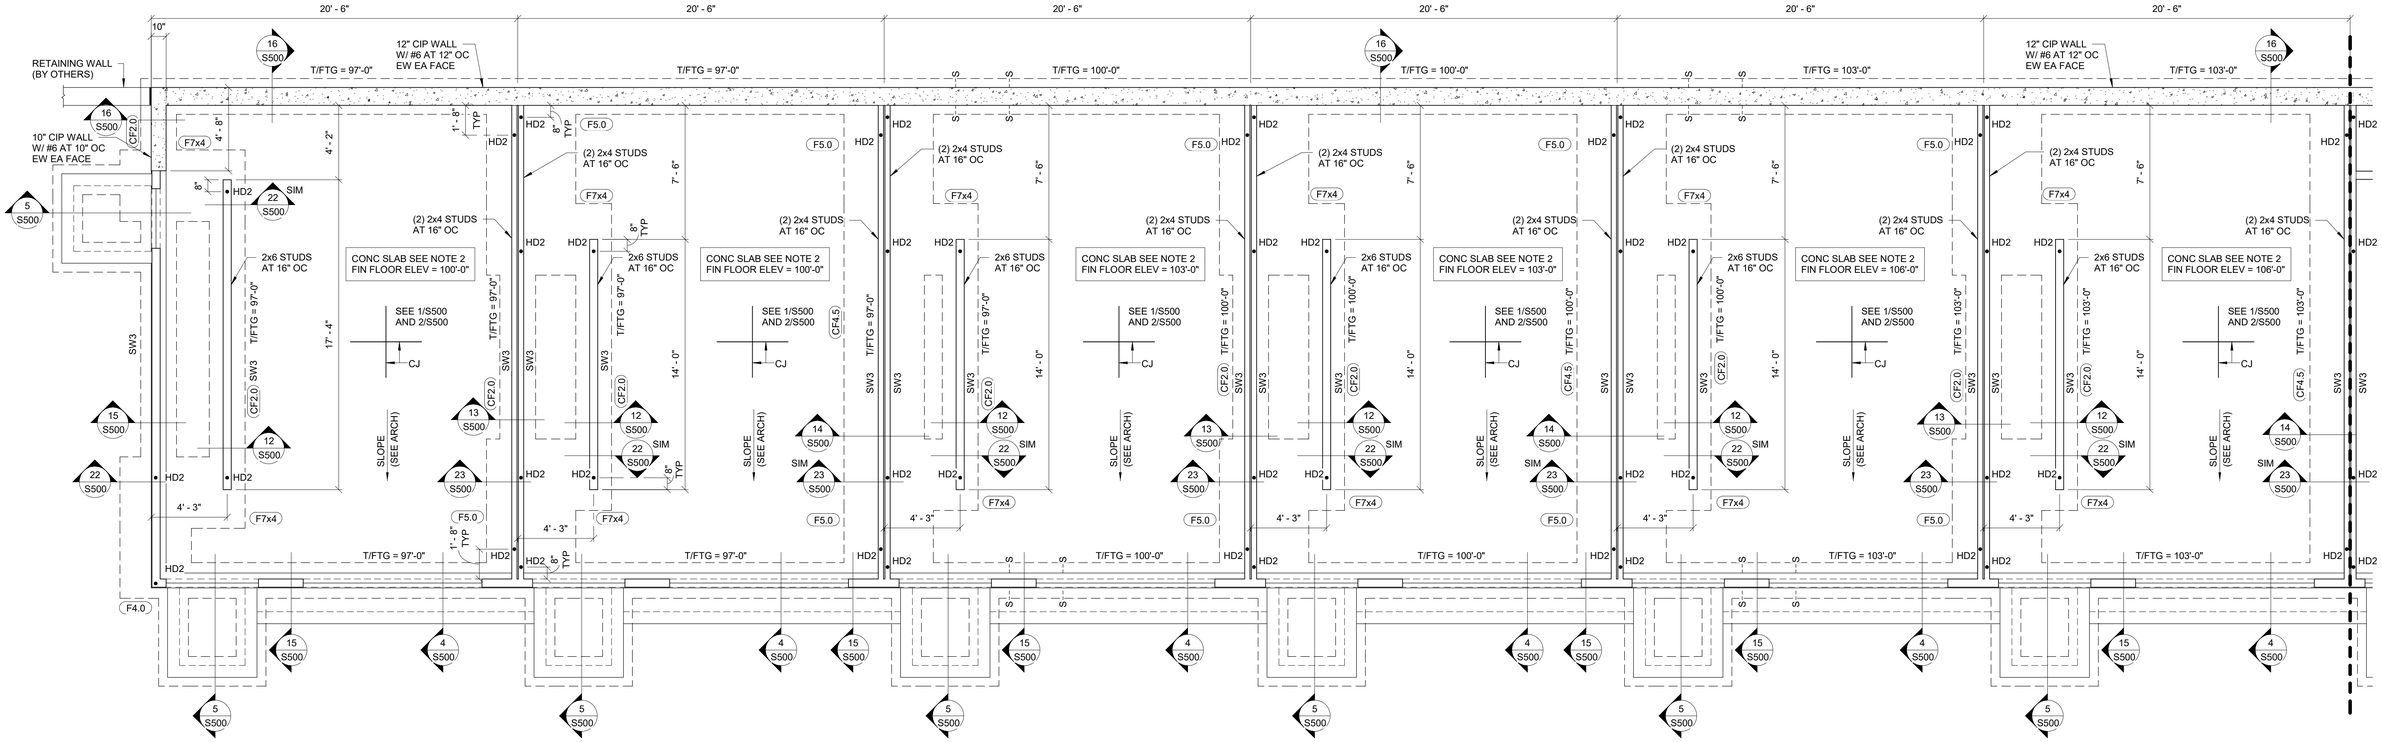
| MARK | DESCRIPTION | REINFORCING |
|---|---|---|
| CF1.6 | 1'-8" W x 1'-0" DP | (2) #5 CONT, BOTT |
| CF2.0 | 2'-0" W x 1'-0" DP | (2) #5 CONT, BOTT |
| CF2.5 | 2'-6" W x 1'-0" DP | (2) #5 CONT, BOTT |
| CF4.5 | 4'-6" W x 1'-0" DP | (3) #5 LONG TOP, (2) #5 LONG BOTT, #4 AT 18" OC TRANS |

## ISOLATED FOOTING SCHEDULE
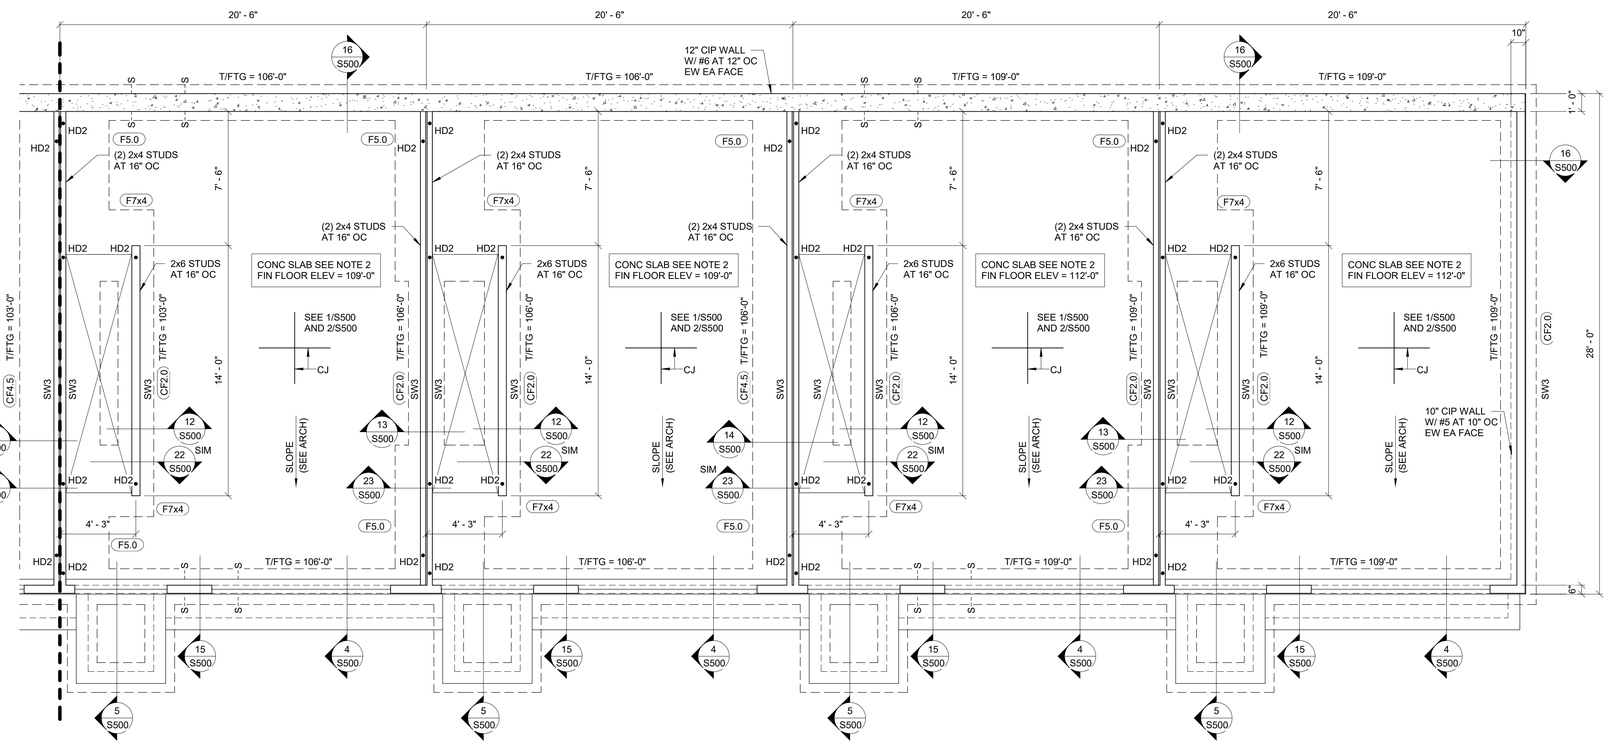
| MARK | DESCRIPTION | REINFORCING |
|---|---|---|
| F4.0 | 4'-0" x 4'-0" x 1'-2" DP | (4) #5 EA WAY, TOP AND BOTT |
| F5.0 | 5'-0" x 5'-0" x 1'-2" DP | (5) #5 EA WAY, TOP AND BOTT |
| F7x4 | 7'-0" x 4'-0" x 1'-2" DP | (5) #5 LONG TOP AND BOTT<br>(7) #5 TRANS TOP AND BOTT |

## SHEAR WALL SCHEDULE

| MARK | DESCRIPTION |
|---|---|
| SW1 | (1) PLY 5/8" GYP BOARD, (1) SIDE W/ 6d COOLER NAILS (0.092" x 1 7/8" LONG, 1/4" HEAD) AT 6" OC AT EDGES AND FIELD |
| SW2 | (1) PLY 7/16" APA RATED PLYWOOD OR OSB, (1) SIDE W/ 8d COMMON NAILS AT 6" OC AT EDGES, 12" OC IN FIELD |
| SW3 | (1) PLY 15/32" APA RATED PLYWOOD OR OSB, (1) SIDE W/ 10d COMMON NAILS AT 4" OC AT EGES, 12" OC IN FIELD |

SHEAR WALL NOTES:
1. EXTERIOR WALLS TO BE SHEATHED AS SW2, UNO.
2. NOTE: SW3 REQUIRES DIFFERENT SHEATHING THICKNESS AND NAIL SIZE
3. SW NAILING TO CONTINUE AROUND ALL OPENINGS IN WALLS.
4. ALL SHEAR WALLS TO BE BLOCKED.

## HOLD DOWN SCHEDULE

| MARK | DESCRIPTION |
|---|---|
| HD1 | SIMPSON HDU2-SDS2.5 W/ 5/8" DIA SSTB16 ANCHOR BOLT, (2) 2x WOOD MEMBERS |
| HD2 | SIMPSON HDU5-SDS2.5 W/ 5/8" DIA SSTB24 ANCHOR BOLT, (2) 2x WOOD MEMBERS |

FOUNDATION PLAN NOTES:

1. T/FTG = SEE PLAN.
2. SLAB ON GRADE: 4" CONC SLAB W/ 1.5 LB/CU YD FIBER MESH REINFORCING OVER 10-MIL POLY VAPOR BARRIER ON 6" COMPACTED GRANULAR FILL.
3. SEE DETAILS 1/S500 AND 2/S500 FOR CONSTRUCTION AND CONTRACTION JOINTS FOR SLAB ON GRADE.
4. EXTERIOR WALLS BELOW GRADE: 8" CIP WITH #5 AT 18" OC EW, CENTERED, UNO.
   EXTERIOR WALLS ABOVE GRADE: 2x6 STUDS AT 16" OC, UNO.
5. EXTERIOR WALL FOOTINGS SHALL BE CF2.0, UNO.
6. STOOP WALL FOOTINGS SHALL BE CF1.8, UNO.
7. SEE DETAIL 3/S500 FOR STEP FOOTING DETAIL.
8. SEE ARCHITECTURAL DRAWINGS FOR ALL SLAB SLOPES AND FLOOR DRAINS.
9. SEE DETAIL 10/S500 FOR REINFORCING AT WALL CORNERS AND INTERSECTIONS.
10. SEE 11/S500 FOR CIP WALL OPENING REINFORCEMENT.
11. COORDINATE ALL OPENINGS W/ ARCH, MEP AND STRUCT.
12. SEE ARCH FOR DRAIN TILE AND RADON DETAILING.
13. SEE DETAIL 2/S502 FOR EXTERIOR SHEATHING FASTENING AND DETAIL 1/S502 FOR INTERIOR SHEATHING FASTENING.
14. FOUNDATION WALLS TO BE BACKFILLED WITH FREE-DRAINING MATERIAL.
15. CONCRETE WALLS MUST BE BRACED AT TOP PRIOR TO BACKFILLING.
16. HEAVY EQUIPMENT NOT ALLOWED WITHIN 10 FEET OF BELOW GRADE BASEMENT WALLS
17. SEE SHEET S000 FOR GENERAL STRUCTURAL NOTES.
18. SEE SHEET S001 FOR ADDITIONAL SCHEDULES AND ABREVIATIONS.

2020 Larson Engineering, Inc. All rights reserved.

COLE GROUP ARCHITECTS LLC.
214 1st Street South, Suite 102
Hopkins, MN 55343
(320) 894-6270
www.colegrouparchitects.com

Larson Engineering
3524 Labore Road
White Bear Lake, MN 55110
651.481.9120 Fax: 651.481.9201
www.larsoneng.com

I hereby certify that this plan, specifications, or report was prepared by me or under my direct supervision and that I am a duly licensed Professional Engineer under the laws of the State of Minnesota.
Catherine A. Kraus
Date: 06-22-2020
Reg No: 25407

RED WING TOWN HOMES BLDG
RED WING, MN

PERMIT SET 6-22-2020

Revisions:
No. Date: Description:

Sheet Title:
10 PLEX
FOUNDATION PLAN

Project No:
1120010.2
Drawn by: AJM
Checked by: CAK
Date: 06-22-2020

Sheet No:
S100

PLOTTED: 7/29/2020 3:57:01 PM




NORTH

1 S101 — 10 - Plex First Floor Framing Plan Area A

1/4" = 1'-0"

| STAIR STRINGER SCHEDULE | | | |
|---|---|---|---|
| SPAN | TYPE | SPACING | COMMENTS |
| 4' - 0" - 12' - 5" | 1 3/4" X 14" 1.55E LSL | 12" OC | USE STRAP HANGERS |
| 12' - 6" - 15' - 6" | 1 3/4" X 16" 1.55E LSL | 12" OC | USE STRAP HANGERS |
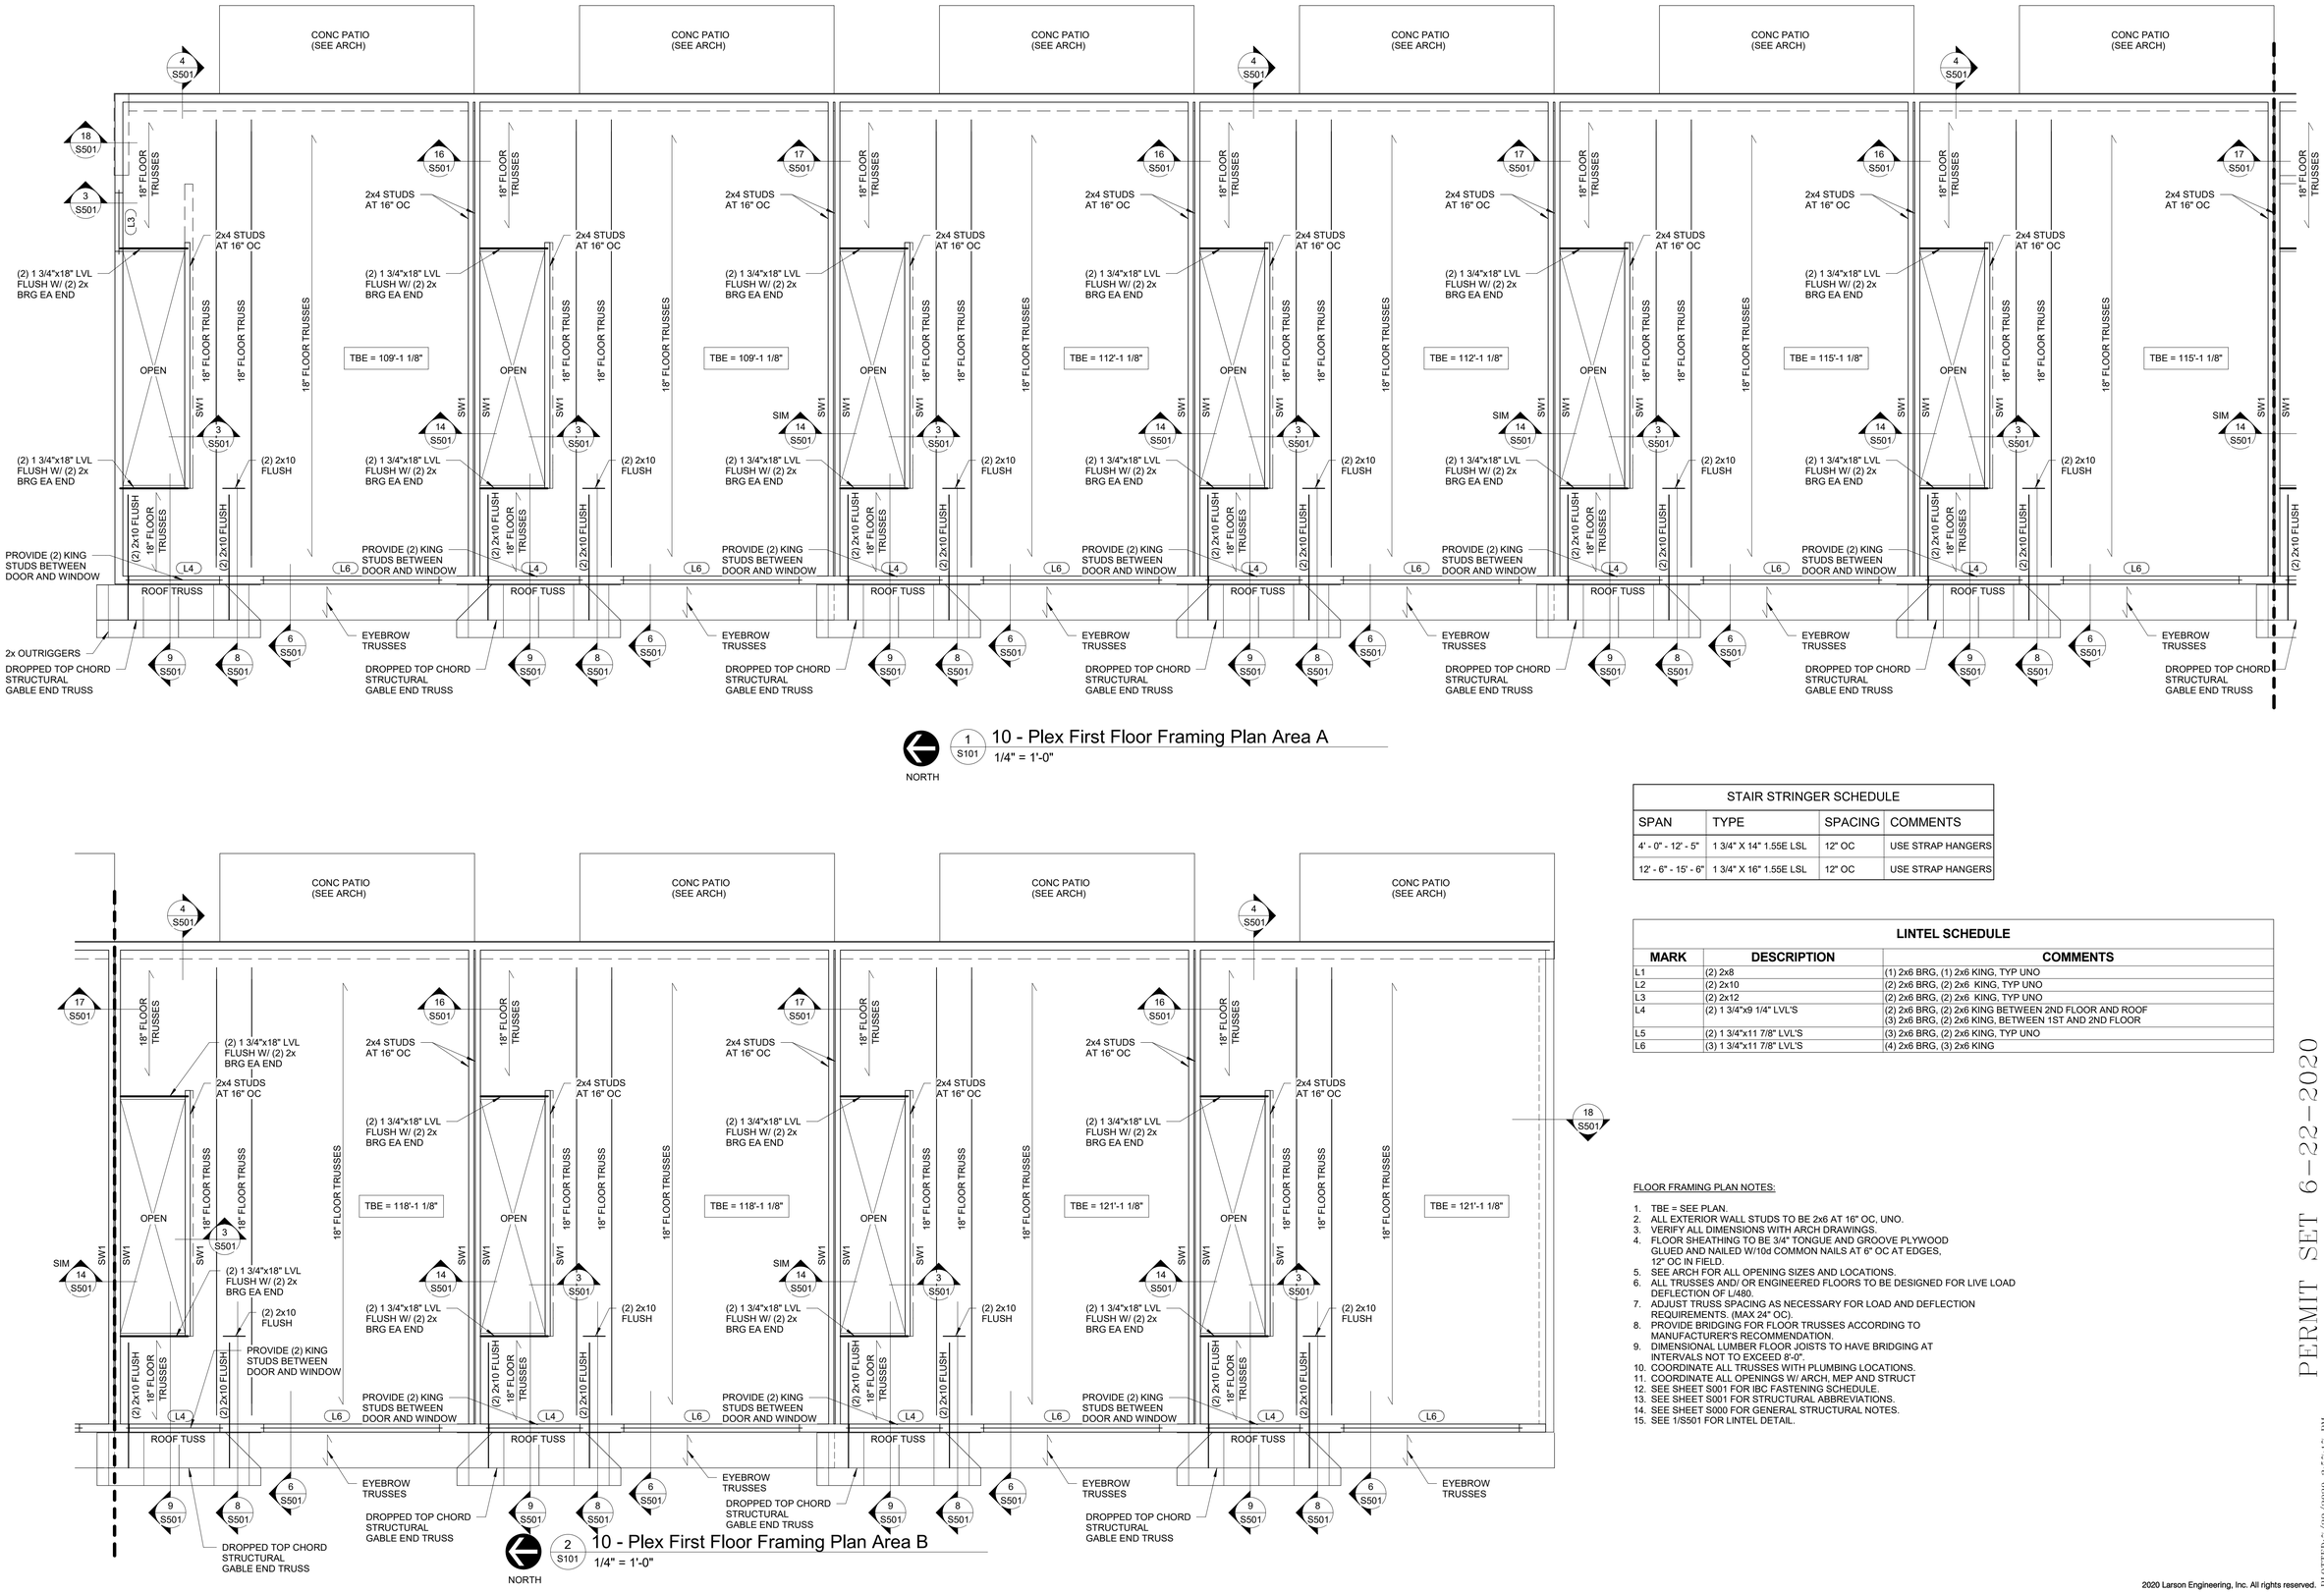
| LINTEL SCHEDULE | | |
|---|---|---|
| MARK | DESCRIPTION | COMMENTS |
| L1 | (2) 2x8 | (1) 2x6 BRG, (1) 2x6 KING, TYP UNO |
| L2 | (2) 2x10 | (2) 2x6 BRG, (2) 2x6 KING, TYP UNO |
| L3 | (2) 2x12 | (2) 2x6 BRG, (2) 2x6 KING, TYP UNO |
| L4 | (2) 1 3/4"x9 1/4" LVL'S | (2) 2x6 BRG, (2) 2x6 KING BETWEEN 2ND FLOOR AND ROOF<br>(3) 2x6 BRG, (2) 2x6 KING, BETWEEN 1ST AND 2ND FLOOR |
| L5 | (2) 1 3/4"x11 7/8" LVL'S | (3) 2x6 BRG, (2) 2x6 KING, TYP UNO |
| L6 | (3) 1 3/4"x11 7/8" LVL'S | (4) 2x6 BRG, (3) 2x6 KING |




NORTH

2 S101 — 10 - Plex First Floor Framing Plan Area B

1/4" = 1'-0"

FLOOR FRAMING PLAN NOTES:

1. TBE = SEE PLAN.
2. ALL EXTERIOR WALL STUDS TO BE 2x6 AT 16" OC, UNO.
3. VERIFY ALL DIMENSIONS WITH ARCH DRAWINGS.
4. FLOOR SHEATHING TO BE 3/4" TONGUE AND GROOVE PLYWOOD GLUED AND NAILED W/10d COMMON NAILS AT 6" OC AT EDGES, 12" OC IN FIELD.
5. SEE ARCH FOR ALL OPENING SIZES AND LOCATIONS.
6. ALL TRUSSES AND/ OR ENGINEERED FLOORS TO BE DESIGNED FOR LIVE LOAD DEFLECTION OF L/480.
7. ADJUST TRUSS SPACING AS NECESSARY FOR LOAD AND DEFLECTION REQUIREMENTS. (MAX 24" OC).
8. PROVIDE BRIDGING FOR FLOOR TRUSSES ACCORDING TO MANUFACTURER'S RECOMMENDATION.
9. DIMENSIONAL LUMBER FLOOR JOISTS TO HAVE BRIDGING AT INTERVALS NOT TO EXCEED 8'-0".
10. COORDINATE ALL TRUSSES WITH PLUMBING LOCATIONS.
11. COORDINATE ALL OPENINGS W/ ARCH, MEP AND STRUCT
12. SEE SHEET S001 FOR IBC FASTENING SCHEDULE.
13. SEE SHEET S001 FOR STRUCTURAL ABBREVIATIONS.
14. SEE SHEET S000 FOR GENERAL STRUCTURAL NOTES.
15. SEE 1/S501 FOR LINTEL DETAIL.

2020 Larson Engineering, Inc. All rights reserved.

COLE GROUP ARCHITECTS, LLC.
214 1st Street South, Suite 102
Hopkins, MN 55343
(320) 234-0270
www.colegrouparchitects.com

Larson Engineering
3524 Labore Road
White Bear Lake, MN 55110
651.481.9120 Fax: 651.481.9201
www.larsoneng.com

I hereby certify that this plan, specifications, or report was prepared by me or under my direct supervision and that I am a duly licensed Professional Engineer under the laws of the State of Minnesota.

Catherine A. Krause
Date: 6/22/2020 Reg No: 25407

PERMIT SET 6-22-2020

RED WING TOWN HOMES BLDG

RED WING, MN

| Revisions: No: | Date: | Description: |
|---|---|---|

Sheet Title: 10 PLEX FIRST FLOOR FRAMING PLAN

Project No: 1120010.3
Drawn by: AJM
Checked by: CAK
Date: 06-22-2020

Sheet No: S101

PLOTTED: 7/29/2020 3:57:17 PM




1 S102 — 10 - Plex Second Floor Framing Plan Area A

1/4" = 1'-0"

NORTH

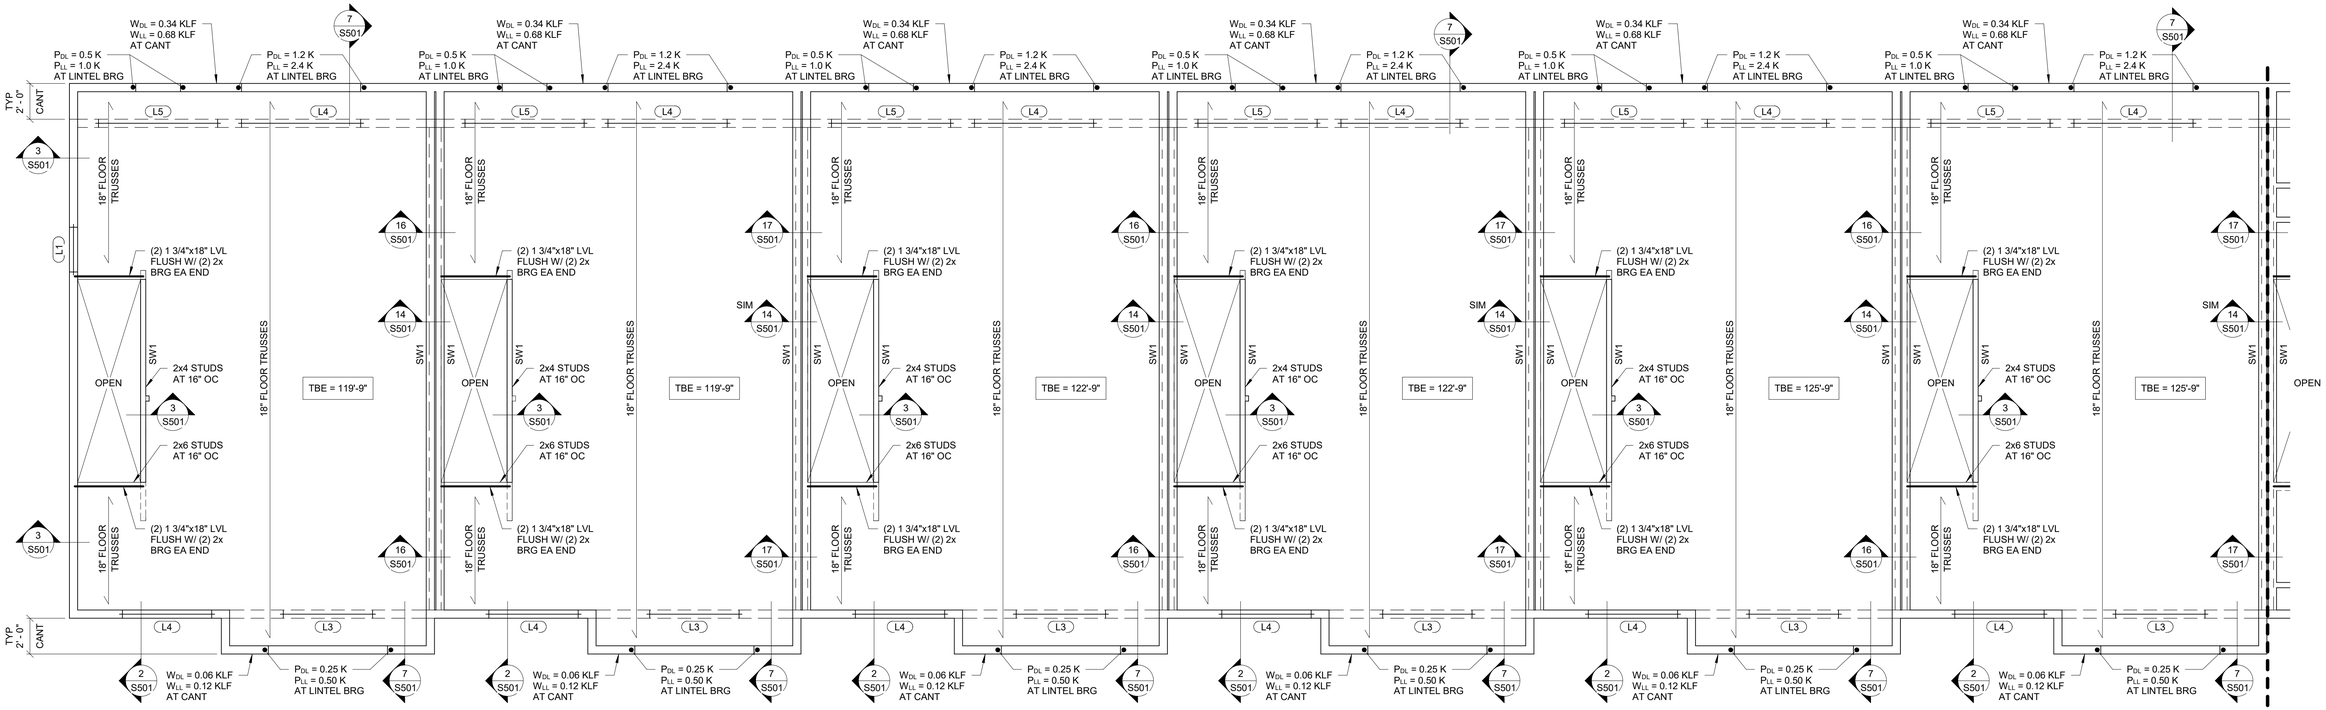


2 S102 — 10 - Plex Second Floor Framing Plan Area B

1/4" = 1'-0"

NORTH

**LINTEL SCHEDULE**
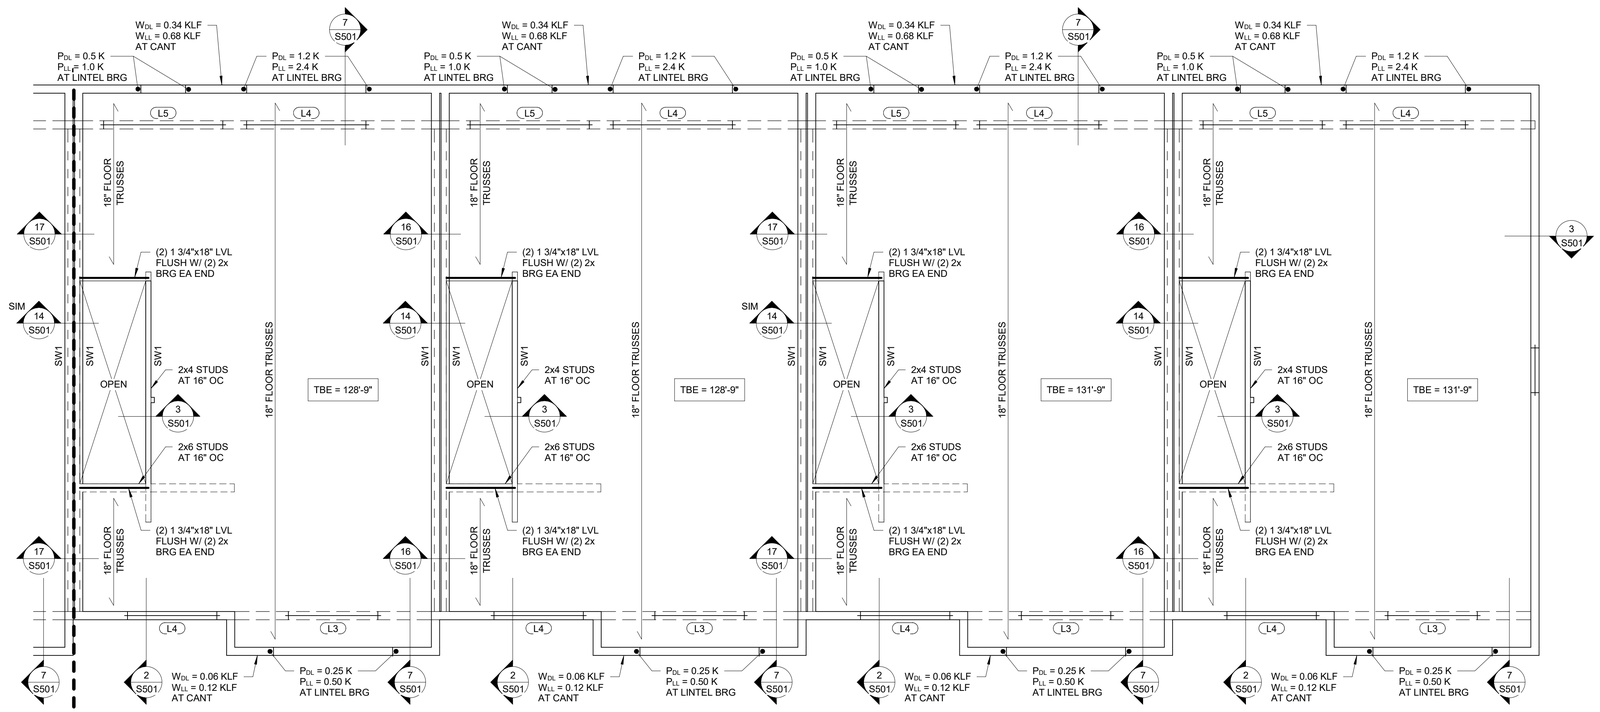
| MARK | DESCRIPTION | COMMENTS |
|---|---|---|
| L1 | (2) 2x8 | (1) 2x6 BRG, (1) 2x6 KING, TYP UNO |
| L2 | (2) 2x10 | (2) 2x6 BRG, (2) 2x6 KING, TYP UNO |
| L3 | (2) 2x12 | (2) 2x6 BRG, (2) 2x6 KING, TYP UNO |
| L4 | (2) 1 3/4"x9 1/4" LVL'S | (2) 2x6 BRG, (2) 2x6 KING BETWEEN 2ND FLOOR AND ROOF<br>(3) 2x6 BRG, (2) 2x6 KING, BETWEEN 1ST AND 2ND FLOOR |
| L5 | (2) 1 3/4"x11 7/8" LVL'S | (3) 2x6 BRG, (2) 2x6 KING, TYP UNO |
| L6 | (3) 1 3/4"x11 7/8" LVL'S | (4) 2x6 BRG, (3) 2x6 KING |

| STAIR STRINGER SCHEDULE | | | |
|---|---|---|---|
| SPAN | TYPE | SPACING | COMMENTS |
| 4' - 0" - 12' - 5" | 1 3/4" X 14" 1.55E LSL | 12" OC | USE STRAP HANGERS |
| 12' - 6" - 15' - 6" | 1 3/4" X 16" 1.55E LSL | 12" OC | USE STRAP HANGERS |

FLOOR FRAMING PLAN NOTES:

1. TBE = SEE PLAN.
2. ALL EXTERIOR WALL STUDS TO BE 2x6 AT 16" OC, UNO.
3. VERIFY ALL DIMENSIONS WITH ARCH DRAWINGS.
4. FLOOR SHEATHING TO BE 3/4" TONGUE AND GROOVE PLYWOOD GLUED AND NAILED W/10d COMMON NAILS AT 6" OC AT EDGES, 12" OC IN FIELD.
5. SEE ARCH FOR ALL OPENING SIZES AND LOCATIONS.
6. ALL TRUSSES AND/ OR ENGINEERED FLOORS TO BE DESIGNED FOR LIVE LOAD DEFLECTION OF L/480.
7. ADJUST TRUSS SPACING AS NECESSARY FOR LOAD AND DEFLECTION REQUIREMENTS. (MAX 24" OC).
8. PROVIDE BRIDGING FOR FLOOR TRUSSES ACCORDING TO MANUFACTURER'S RECOMMENDATION.
9. DIMENSIONAL LUMBER FLOOR JOISTS TO HAVE BRIDGING AT INTERVALS NOT TO EXCEED 8'-0".
10. COORDINATE ALL TRUSSES WITH PLUMBING LOCATIONS.
11. COORDINATE ALL OPENINGS W/ ARCH, MEP AND STRUCT
12. SEE SHEET S001 FOR IBC FASTENING SCHEDULE.
13. SEE SHEET S001 FOR STRUCTURAL ABBREVIATIONS.
14. SEE SHEET S000 FOR GENERAL STRUCTURAL NOTES.
15. SEE 1/S501 FOR LINTEL DETAIL.

2020 Larson Engineering, Inc. All rights reserved.

COLE GROUP ARCHITECTS LLC.
214 1st Street South, suite102
Hopkins, MN 55343
(320)894-0270
www.colegroparchitects.com

Larson Engineering
3524 Labore Road
White Bear Lake, MN 55110
651.481.9120 Fax: 651.481.9201
www.larsonengr.com

I hereby certify that this plan, specifications, or report was prepared by me or under my direct supervision and that I am a duly licensed professional engineer under the laws of the State of Minnesota.

Catherine A. Kraus

Date: 07-22-2020 Reg No: 25407

PERMIT SET 6-22-2020

RED WING TOWN HOMES BLDG

RED WING, MN

Revisions:
No: Date: Description:

Sheet Title:
10 PLEX SECOND FLOOR FRAMING PLAN

Project No:
1120019
Drawn by: AJM
Checked by: CAK
Date: 06-22-2020

Sheet No:
S102

PLOTTED: 7/29/2020 3:57:29 PM




1 S103 — 10 - Plex Roof Framing Plan Area A

1/4" = 1'-0"

NORTH

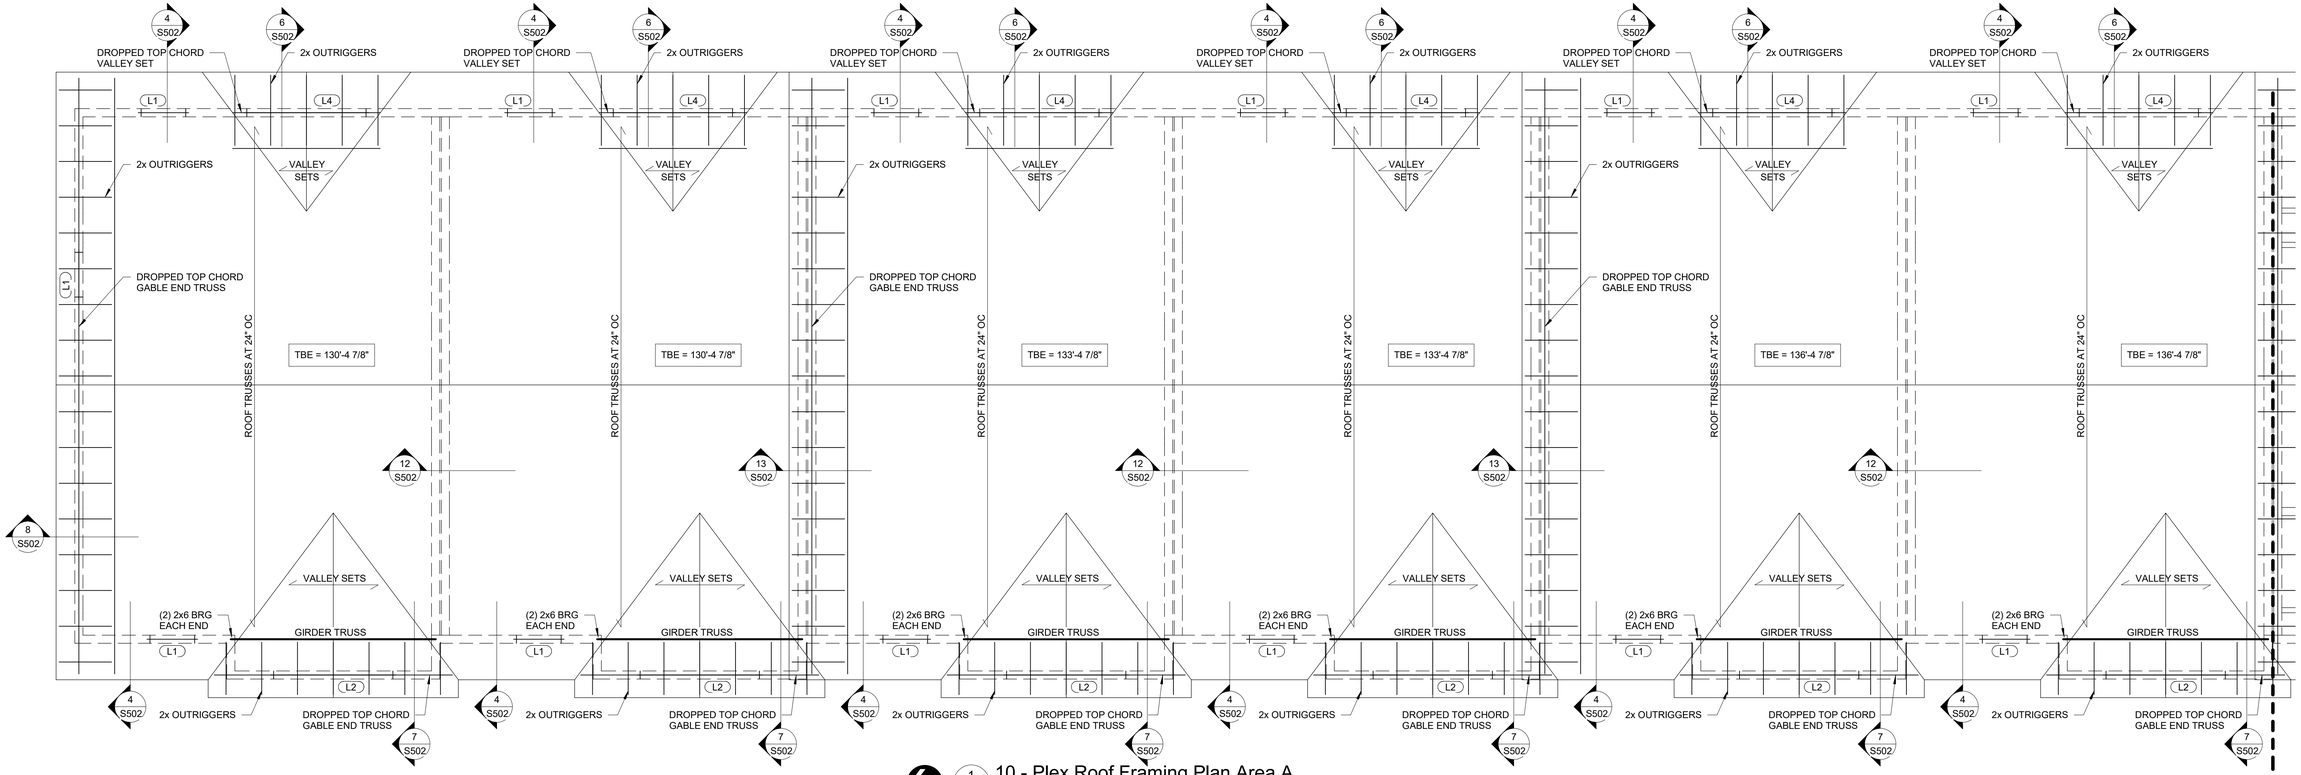


2 S103 — 10 - Plex Roof Framing Plan Area B

1/4" = 1'-0"

NORTH

| LINTEL SCHEDULE | | |
|---|---|---|
| **MARK** | **DESCRIPTION** | **COMMENTS** |
| L1 | (2) 2x8 | (1) 2x6 BRG, (1) 2x6 KING, TYP UNO |
| L2 | (2) 2x10 | (2) 2x6 BRG, (2) 2x6 KING, TYP UNO |
| L3 | (2) 2x12 | (2) 2x6 BRG, (2) 2x6 KING, TYP UNO |
| L4 | (2) 1 3/4"x9 1/4" LVL'S | (2) 2x6 BRG, (2) 2x6 KING BETWEEN 2ND FLOOR AND ROOF<br>(3) 2x6 BRG, (2) 2x6 KING, BETWEEN 1ST AND 2ND FLOOR |
| L5 | (2) 1 3/4"x11 7/8" LVL'S | (3) 2x6 BRG, (2) 2x6 KING, TYP UNO |
| L6 | (3) 1 3/4"x11 7/8" LVL'S | (4) 2x6 BRG, (3) 2x6 KING |

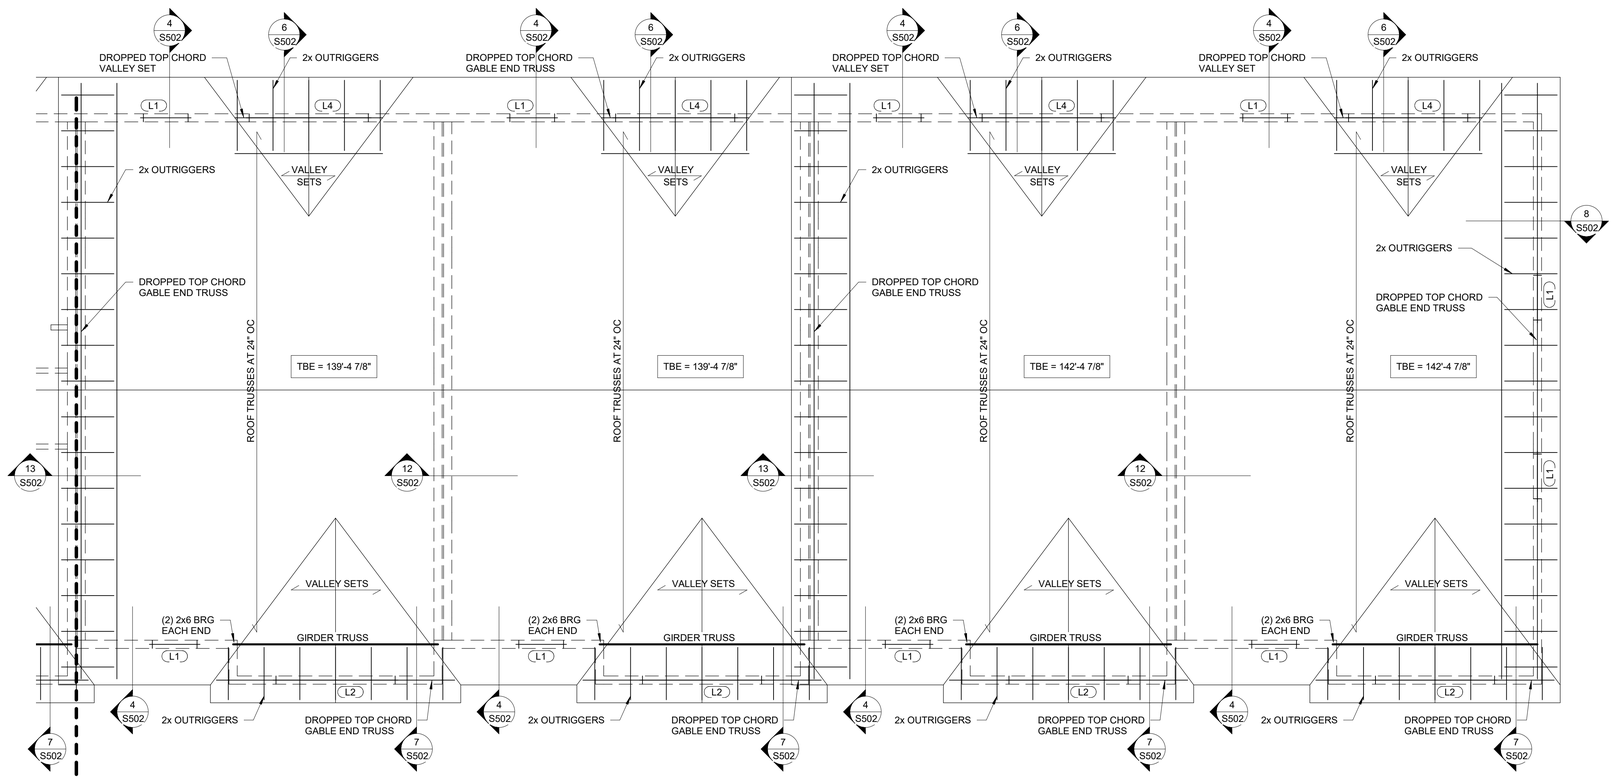ROOF FRAMING PLAN NOTES:

1. TBE = SEE PLAN, UNO.
2. SEE ARCHITECTURAL DRAWINGS FOR ROOF SLOPES.
3. PROVIDE BRIDGING FOR ROOF TRUSSES ACCORDING TO MANUFACTURER'S RECOMMENDATIONS.
4. VERIFY ALL OVERHANG AND EAVE CONDITIONS W/ ARCH PLANS.
5. DIMENSIONAL LUMBER ROOF JOISTS TO HAVE BRIDGING AT INTERVALS NOT TO EXCEED 8'-0".
6. TIE NON-BEARING WALLS TO BOTTOM CHORD OF ROOF TRUSS AT 3'-0" OC.
7. ALL BEARING STUDS AT GIRDERS AND OPENINGS CONTINUOUS DOWN TO THE FOUNDATION.
8. ROOF SHEATHING TO BE 1/2" APA RATED SHEATHING. SEE DETAIL 3/S502 FOR NAILING PATTERN.
9. END JOINT OF SHEATHING SHALL BE STAGGERED
10. ROOF SHEATHING CONTINUOUS UNDER ALL VALLEY SETS.
11. PLYWOOD CLIPS SHALL BE USED WHEN SUPPORTING MEMBERS ARE SPACED GREATER THAN 16" OC.
12. SEE ARCH DRAWINGS FOR ATTIC ACCESS OPENING
13. COORDINATE ALL OPENINGS W/ ARCH, MEP AND STRUCT.
14. SEE SHEET S001 FOR IBC FASTENING SCHEDULE.
15. SEE SHEET S001 FOR STRUCTURAL ABBREVIATIONS.
16. SEE SHEET S000 FOR GENERAL STRUCTURAL NOTES.
17. SEE 1/SS01 FOR LINTEL DETAIL.


COLE GROUP ARCHITECTS LLC.
214 1st Street South, Suite 102
Hopkins, MN 55343
(320) 894-0270
www.colegrouparchitects.com

Larson Engineering
3524 Labore Road
White Bear Lake, MN 55110
651.481.9120 Fax: 651.481.9201
www.larsonengr.com


I hereby certify that this plan, specifications, or report was prepared by me or under my direct supervision and that I am a duly licensed Professional Engineer under the laws of the State of Minnesota.

Catherine A. Kraus

Date: 6/22/2020 Reg No: 25407

RED WING TOWN HOMES BLDG
RED WING, MN

PERMIT SET 6-22-2020

Revisions: No: Date: Description:

Sheet Title: 10 PLEX ROOF FRAMING PLAN

Project No: 11200103
Drawn by: AJM
Checked by: CAK
Date: 06-22-2020

Sheet No: S103

PLOTTED: 7/29/2020 3:57:37 PM

2020 Larson Engineering, Inc. All rights reserved.




## SHEAR WALL SCHEDULE

| MARK | DESCRIPTION |
|---|---|
| SW1 | (1) PLY 5/8" GYP BOARD, (1) SIDE W/ 6d COOLER NAILS (0.092" x 1 7/8" LONG, 1/4" HEAD) AT 6" OC AT EDGES AND FIELD |
| SW2 | (1) PLY 7/16" APA RATED PLYWOOD OR OSB, (1) SIDE W/ 8d COMMON NAILS AT 6" OC AT EDGES, 12" OC IN FIELD |
| SW3 | (1) PLY 15/32" APA RATED PLYWOOD OR OSB, (1) SIDE W/ 10d COMMON NAILS AT 4" OC AT EGES, 12" OC IN FIELD |

SHEAR WALL NOTES:
1. EXTERIOR WALLS TO BE SHEATHED AS SW2, UNO.
2. NOTE: SW3 REQUIRES DIFFERENT SHEATHING THICKNESS AND NAIL SIZE
3. SW NAILING TO CONTINUE AROUND ALL OPENINGS IN WALLS.
4. ALL SHEAR WALLS TO BE BLOCKED.

## 1 S110 4 - Plex Bldg A - Foundation Plan

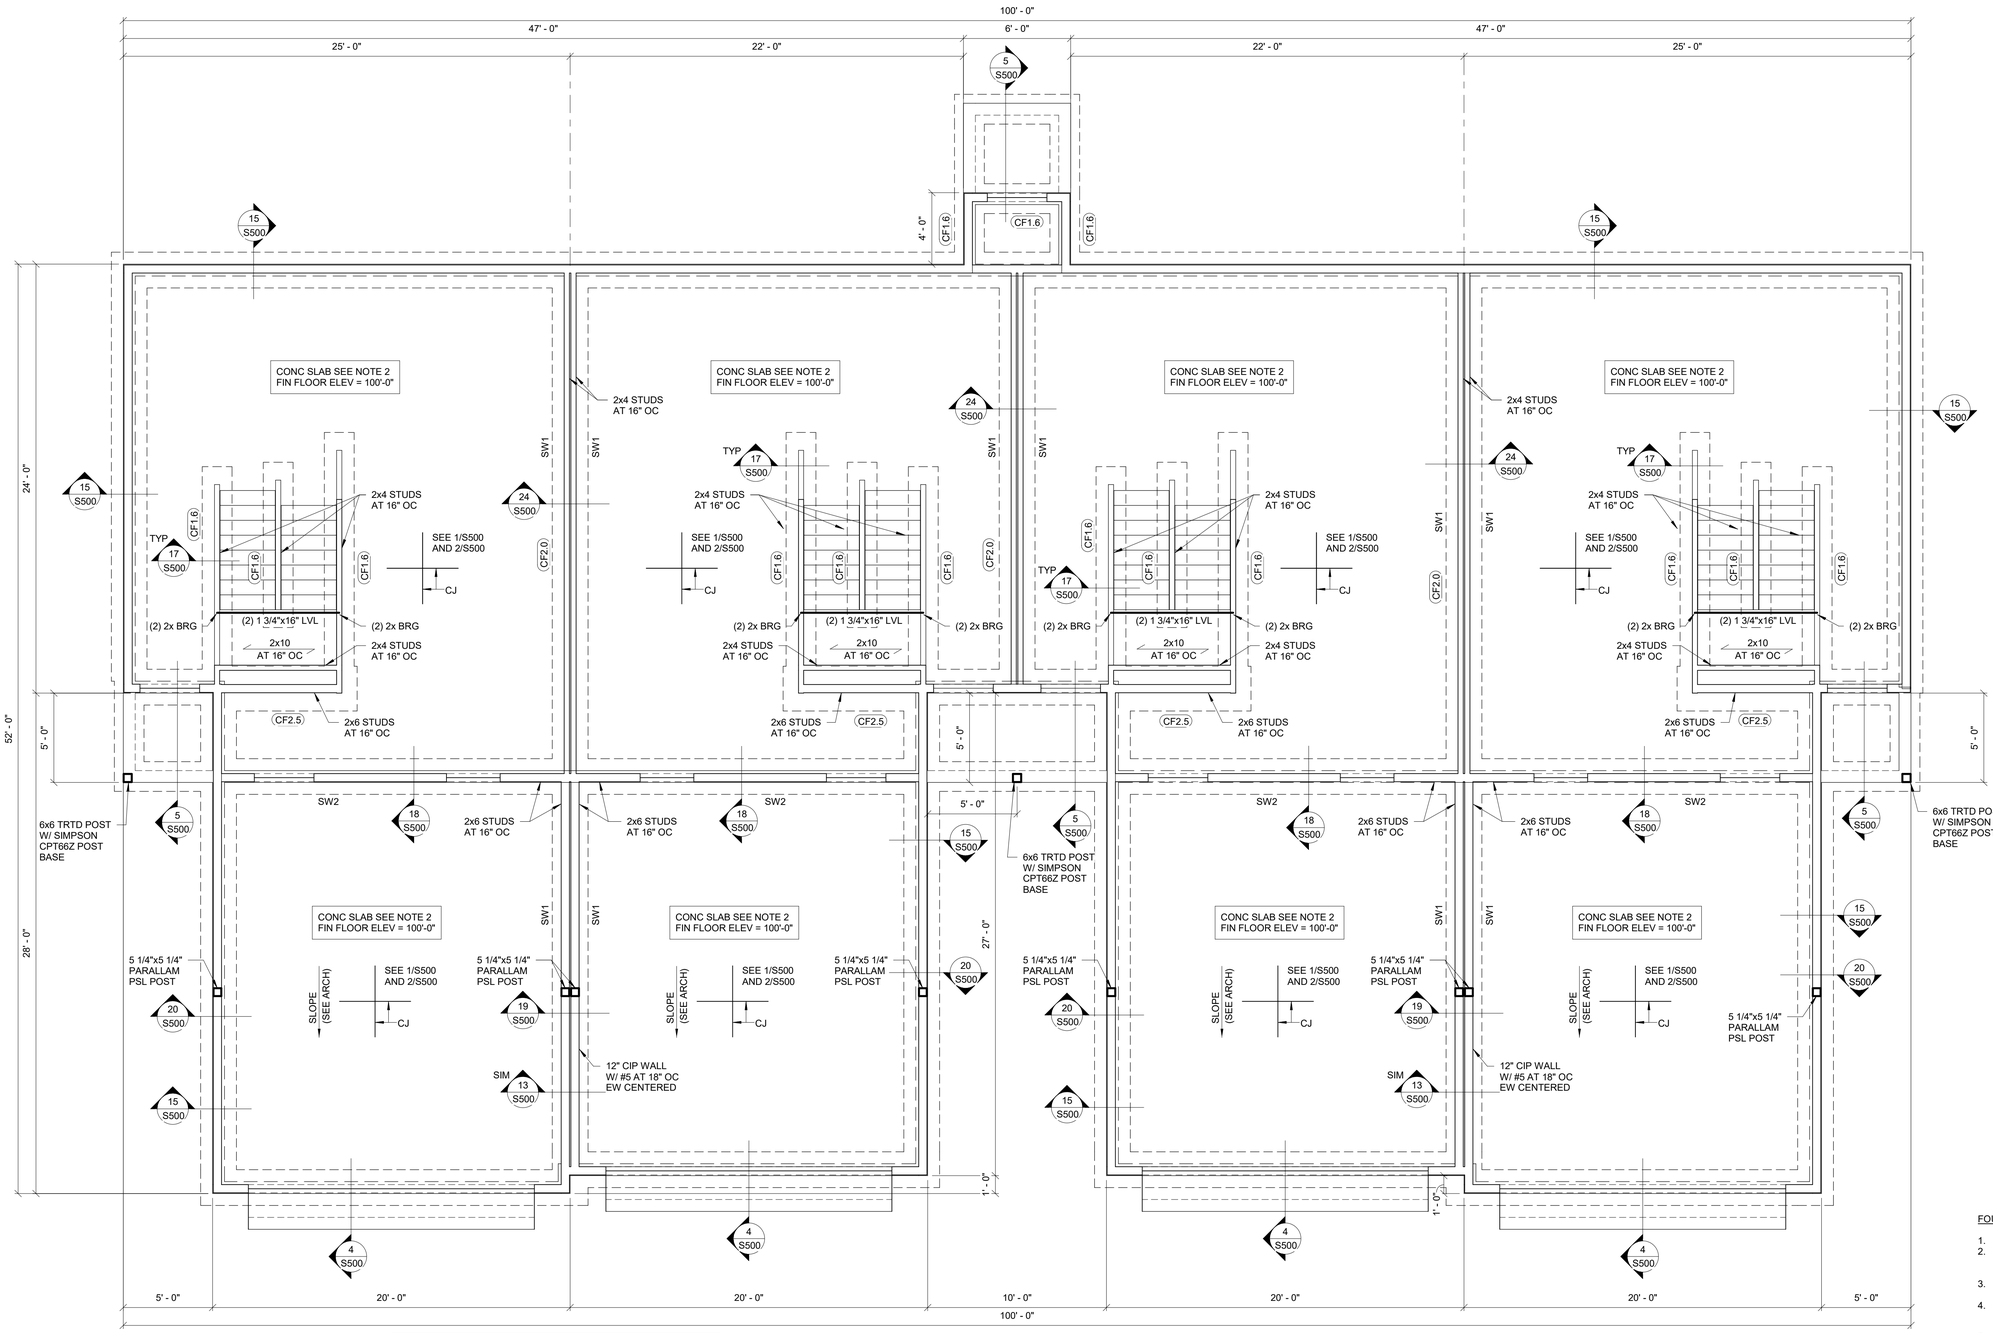1/4" = 1'-0"

## ISOLATED FOOTING SCHEDULE

| MARK | DESCRIPTION | REINFORCING |
|---|---|---|
| F4.0 | 4'-0" x 4'-0" x 1'-2" DP | (4) #5 EA WAY, TOP AND BOTT |
| F5.0 | 5'-0" x 5'-0" x 1'-2" DP | (5) #5 EA WAY, TOP AND BOTT |
| F7x4 | 7'-0" x 4'-0" x 1'-2" DP | (5) #5 LONG TOP AND BOTT<br>(7) #5 TRANS TOP AND BOTT |

## CONTINUOUS FOOTING SCHEDULE

| MARK | DESCRIPTION | REINFORCING |
|---|---|---|
| CF1.6 | 1'-8" W x 1'-0" DP | (2) #5 CONT, BOTT |
| CF2.0 | 2'-0" W x 1'-0" DP | (2) #5 CONT, BOTT |
| CF2.5 | 2'-6" W x 1'-0" DP | (2) #5 CONT, BOTT |
| CF4.5 | 4'-6" W x 1'-0" DP | (3) #5 LONG TOP, (2) #5 LONG BOTT, #4 AT 18" OC TRANS |

FOUNDATION PLAN NOTES:

1. T/FTG = 97'-0".
2. SLAB ON GRADE: 4" CONC SLAB W/ 1.5 LB/CU YD FIBER MESH REINFORCING OVER 10-MIL POLY VAPOR BARRIER ON 6" COMPACTED GRANULAR FILL.
3. SEE DETAILS 1/S500 AND 2/S500 FOR CONSTRUCTION AND CONTRACTION JOINTS FOR SLAB ON GRADE.
4. EXTERIOR WALLS BELOW GRADE: 8" CIP WITH #5 AT 18" OC EW, CENTERED, UNO.
   EXTERIOR WALLS ABOVE GRADE: 2x6 STUDS AT 16" OC, UNO.
5. EXTERIOR WALL FOOTINGS SHALL BE CF2.0, UNO.
6. STOOP WALL FOOTINGS SHALL BE CF1.8, UNO.
7. SEE DETAIL 3/S500 FOR STEP FOOTING DETAIL.
8. SEE ARCHITECTURAL DRAWINGS FOR ALL SLAB SLOPES AND FLOOR DRAINS.
9. SEE DETAIL 10/S500 FOR REINFORCING AT WALL CORNERS AND INTERSECTIONS.
10. SEE 11/S500 FOR CIP WALL OPENING REINFORCEMENT.
11. COORDINATE ALL OPENINGS W/ ARCH, MEP AND STRUCT.
12. SEE ARCH FOR DRAIN TILE AND RADON DETAILING.
13. SEE DETAIL 2/S502 FOR EXTERIOR SHEATHING FASTENING AND DETAIL 1/S502 FOR INTERIOR SHEATHING FASTENING.
14. FOUNDATION WALLS TO BE BACKFILLED WITH FREE-DRAINING MATERIAL.
15. CONCRETE WALLS MUST BE BRACED AT TOP PRIOR TO BACKFILLING.
16. SEE SHEET S000 FOR GENERAL STRUCTURAL NOTES.
17. SEE SHEET S001 FOR ADDITIONAL SCHEDULES AND ABREVIATIONS.

2020 Larson Engineering, Inc. All rights reserved.

COLE GROUP ARCHITECTS LLC.
214 E. Lake St., Suite 102
Wayzata, MN 55391
(320) 294-0270
www.colegroparchitects.com

Larson Engineering
3524 Laborie Road
White Bear Lake, MN 55110
651.481.9120 Fax: 651.481.9201
www.larsoneng.com

I hereby certify that this plan, specifications, or report was prepared by me or under my direct supervision and that I am a duly licensed Professional Engineer under the laws of the State of Minnesota.

Catherine A. Kraft

Reg No: 25407
Date: 06-22-2020

PERMIT SET 6-22-2020

RED WING TOWN HOMES BLDG
RED WING, MN

Revisions:
No. Date: Description:

Sheet Title:
4 PLEX BLDG A
FOUNDATION PLAN

Project No:
1120010.3
Drawn by: AJM
Checked by: CAK
Date: 06-22-2020

Sheet No:
S110

PLOTTED: 7/29/2020 3:57:42 PM




## 1 S111 4 - Plex Bldg A - First Floor Framing Plan

1/4" = 1'-0"

FLOOR FRAMING PLAN NOTES:

1. TBE = 109'-1 1/8".
2. ALL EXTERIOR WALL STUDS TO BE 2x6 AT 16" OC, UNO.
3. VERIFY ALL DIMENSIONS WITH ARCH DRAWINGS.
4. FLOOR SHEATHING TO BE 3/4" TONGUE AND GROOVE PLYWOOD GLUED AND NAILED W/10d COMMON NAILS AT 6" OC AT EDGES, 12" OC IN FIELD.
5. SEE ARCH FOR ALL OPENING SIZES AND LOCATIONS.
6. ALL TRUSSES AND/ OR ENGINEERED FLOORS TO BE DESIGNED FOR LIVE LOAD DEFLECTION OF L/480.
7. ADJUST TRUSS SPACING AS NECESSARY FOR LOAD AND DEFLECTION REQUIREMENTS. (MAX 24" OC).
8. PROVIDE BRIDGING FOR FLOOR TRUSSES ACCORDING TO MANUFACTURER'S RECOMMENDATION.
9. DIMENSIONAL LUMBER FLOOR JOISTS TO HAVE BRIDGING AT INTERVALS NOT TO EXCEED 8'-0".
10. COORDINATE ALL TRUSSES WITH PLUMBING LOCATIONS.
11. COORDINATE ALL OPENINGS W/ ARCH, MEP AND STRUCT
12. SEE SHEET S001 FOR IBC FASTENING SCHEDULE.
13. SEE SHEET S001 FOR STRUCTURAL ABBREVIATIONS.
14. SEE SHEET S000 FOR GENERAL STRUCTURAL NOTES.
15. SEE 1/S501 FOR LINTEL DETAIL.

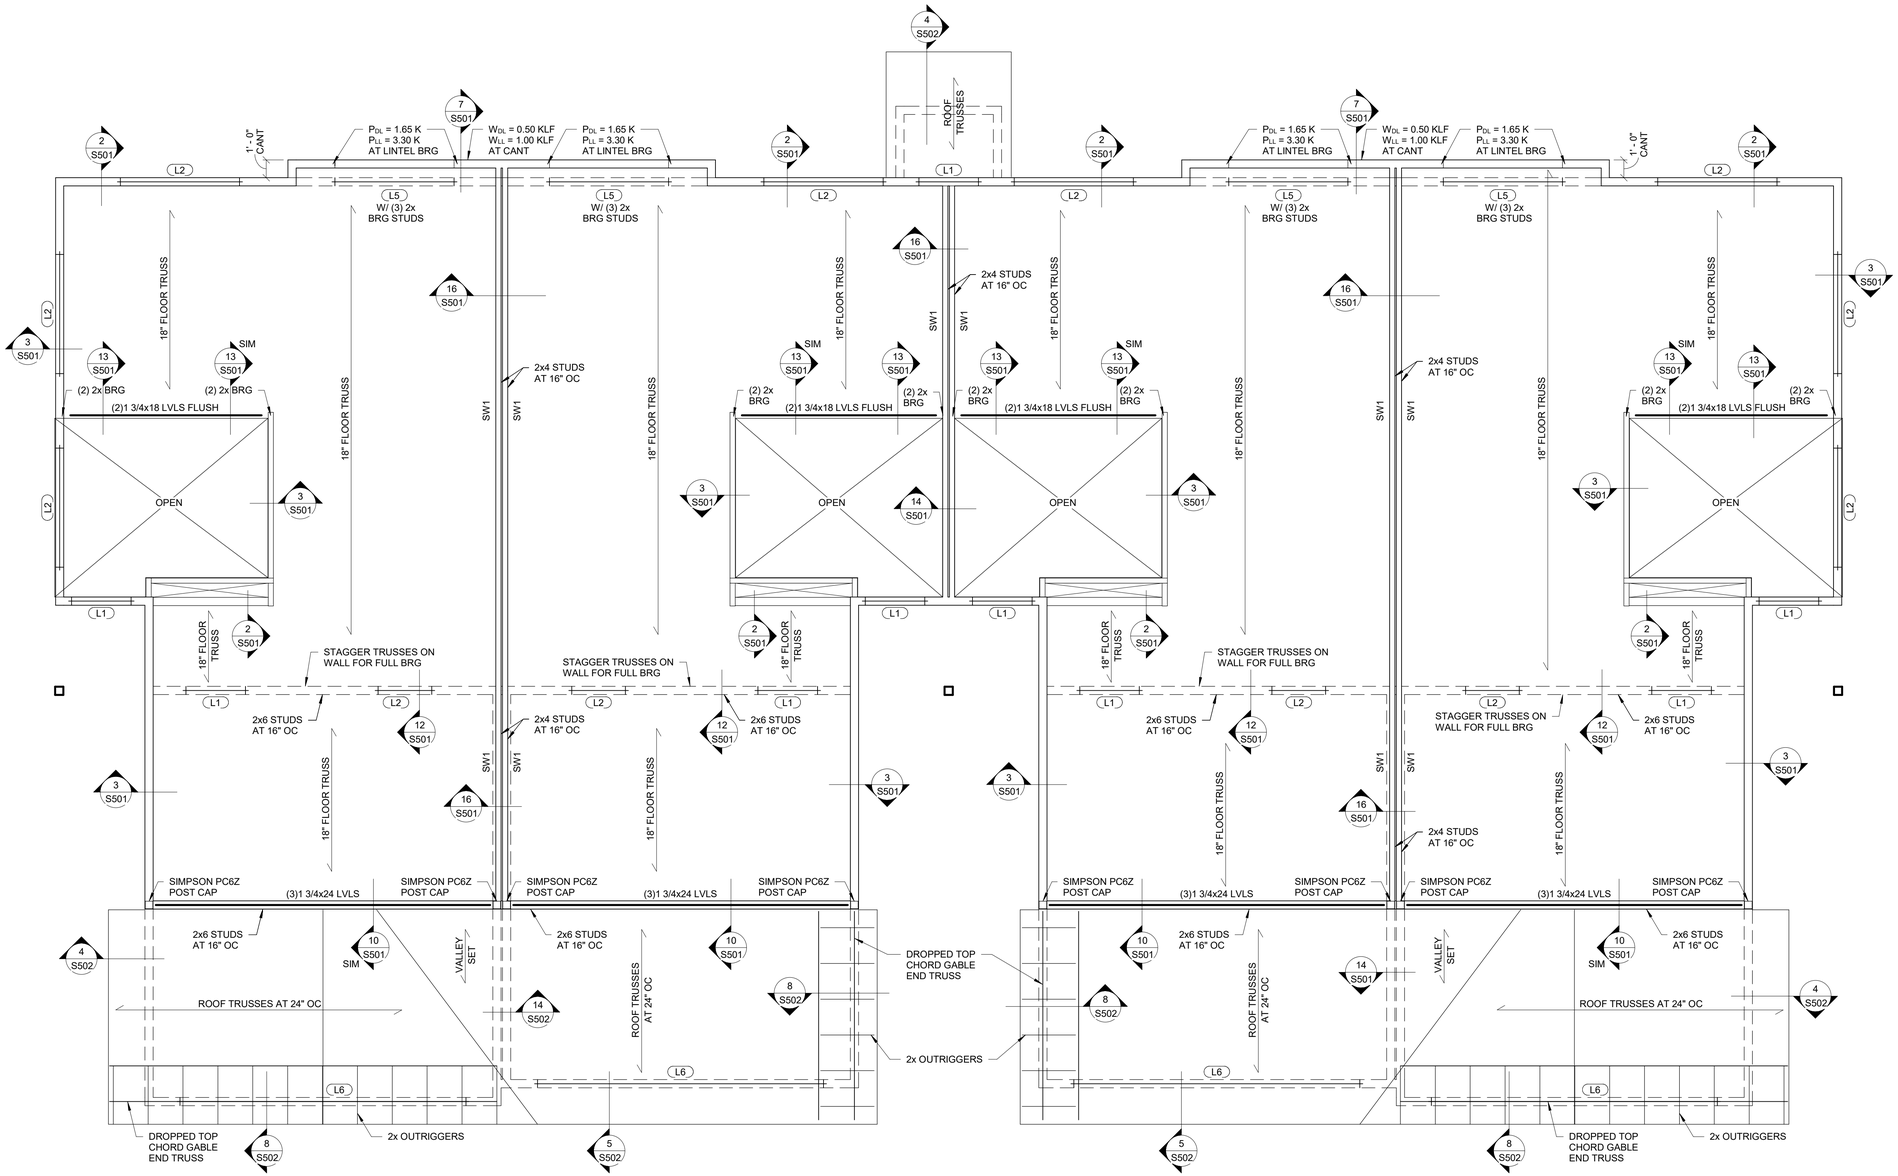**LINTEL SCHEDULE**

| MARK | DESCRIPTION | COMMENTS |
|---|---|---|
| L1 | (2) 2x8 | (1) 2x6 BRG, (1) 2x6 KING, TYP UNO |
| L2 | (2) 2x10 | (2) 2x6 BRG, (2) 2x6 KING, TYP UNO |
| L3 | (2) 2x12 | (2) 2x6 BRG, (2) 2x6 KING, TYP UNO |
| L4 | (2) 1 3/4"x9 1/4" LVL'S | (2) 2x6 BRG, (2) 2x6 KING BETWEEN 2ND FLOOR AND ROOF<br>(3) 2x6 BRG, (2) 2x6 KING, BETWEEN 1ST AND 2ND FLOOR |
| L5 | (2) 1 3/4"x11 7/8" LVL'S | (3) 2x6 BRG, (2) 2x6 KING, TYP UNO |
| L6 | (3) 1 3/4"x11 7/8" LVL'S | (4) 2x6 BRG, (3) 2x6 KING |

**STAIR STRINGER SCHEDULE**

| SPAN | TYPE | SPACING | COMMENTS |
|---|---|---|---|
| 4' - 0" - 12' - 5" | 1 3/4" X 14" 1.55E LSL | 12" OC | USE STRAP HANGERS |
| 12' - 6" - 15' - 6" | 1 3/4" X 16" 1.55E LSL | 12" OC | USE STRAP HANGERS |

2020 Larson Engineering, Inc. All rights reserved.

COLE GROUP ARCHITECTS LLC.
214 1st Street South, Suite 102
Hopkins, MN 55343
(320) 894-0270
www.colegrouparchitects.com

Larson Engineering
3524 Labore Road
White Bear Lake, MN 55110
651.481.9120 Fax: 651.481.9201
www.larsonengr.com

I hereby certify that this plan, specifications, or report was prepared by me or under my direct supervision and that I am a duly licensed Professional Engineer under the laws of the State of Minnesota.

Catherine A. Kraus

Date: 07/21/2020 Reg No: 25407

BLDG

RED WING TOWN HOMES BLDG

RED WING, MN

PERMIT SET 6-22-2020

| Revisions: No: | Date: | Description: |
|---|---|---|

Sheet Title: 4 PLEX BLDG A FLOOR FRAMING PLAN

Project No: 1120010.3
Drawn by: AJM
Checked by: CAK
Date: 06-22-2020

Sheet No: S111

PLOTTED: 7/29/2020 3:57:51 PM




## 1 S112 4 - Plex Bldg A - Roof Framing Plan

1/4" = 1'-0"

ROOF FRAMING PLAN NOTES:

1. TBE = 119'-9", UNO.
2. SEE ARCHITECTURAL DRAWINGS FOR ROOF SLOPES.
3. PROVIDE BRIDGING FOR ROOF TRUSSES ACCORDING TO MANUFACTURER'S RECOMMENDATIONS.
4. VERIFY ALL OVERHANG AND EAVE CONDITIONS W/ ARCH PLANS.
5. DIMENSIONAL LUMBER ROOF JOISTS TO HAVE BRIDGING AT INTERVALS NOT TO EXCEED 8'-0".
6. TIE NON-BEARING WALLS TO BOTTOM CHORD OF ROOF TRUSS AT 3'-0" OC.
7. ALL BEARING STUDS AT GIRDERS AND OPENINGS CONTINUOUS DOWN TO THE FOUNDATION.
8. ROOF SHEATHING TO BE 1/2" APA RATED SHEATHING. SEE DETAIL 3/S502 FOR NAILING PATTERN.
9. END JOINT OF SHEATHING SHALL BE STAGGERED
10. ROOF SHEATHING CONTINUOUS UNDER ALL VALLEY SETS.
11. PLYWOOD CLIPS SHALL BE USED WHEN SUPPORTING MEMBERS ARE SPACED GREATER THAN 16" OC.
12. SEE ARCH DRAWINGS FOR ATTIC ACCESS OPENING
13. COORDINATE ALL OPENINGS W/ ARCH, MEP AND STRUCT.
14. SEE SHEET S001 FOR IBC FASTENING SCHEDULE.
15. SEE SHEET S001 FOR STRUCTURAL ABBREVIATIONS.
16. SEE SHEET S000 FOR GENERAL STRUCTURAL NOTES.
17. SEE 1/S501 FOR LINTEL DETAIL

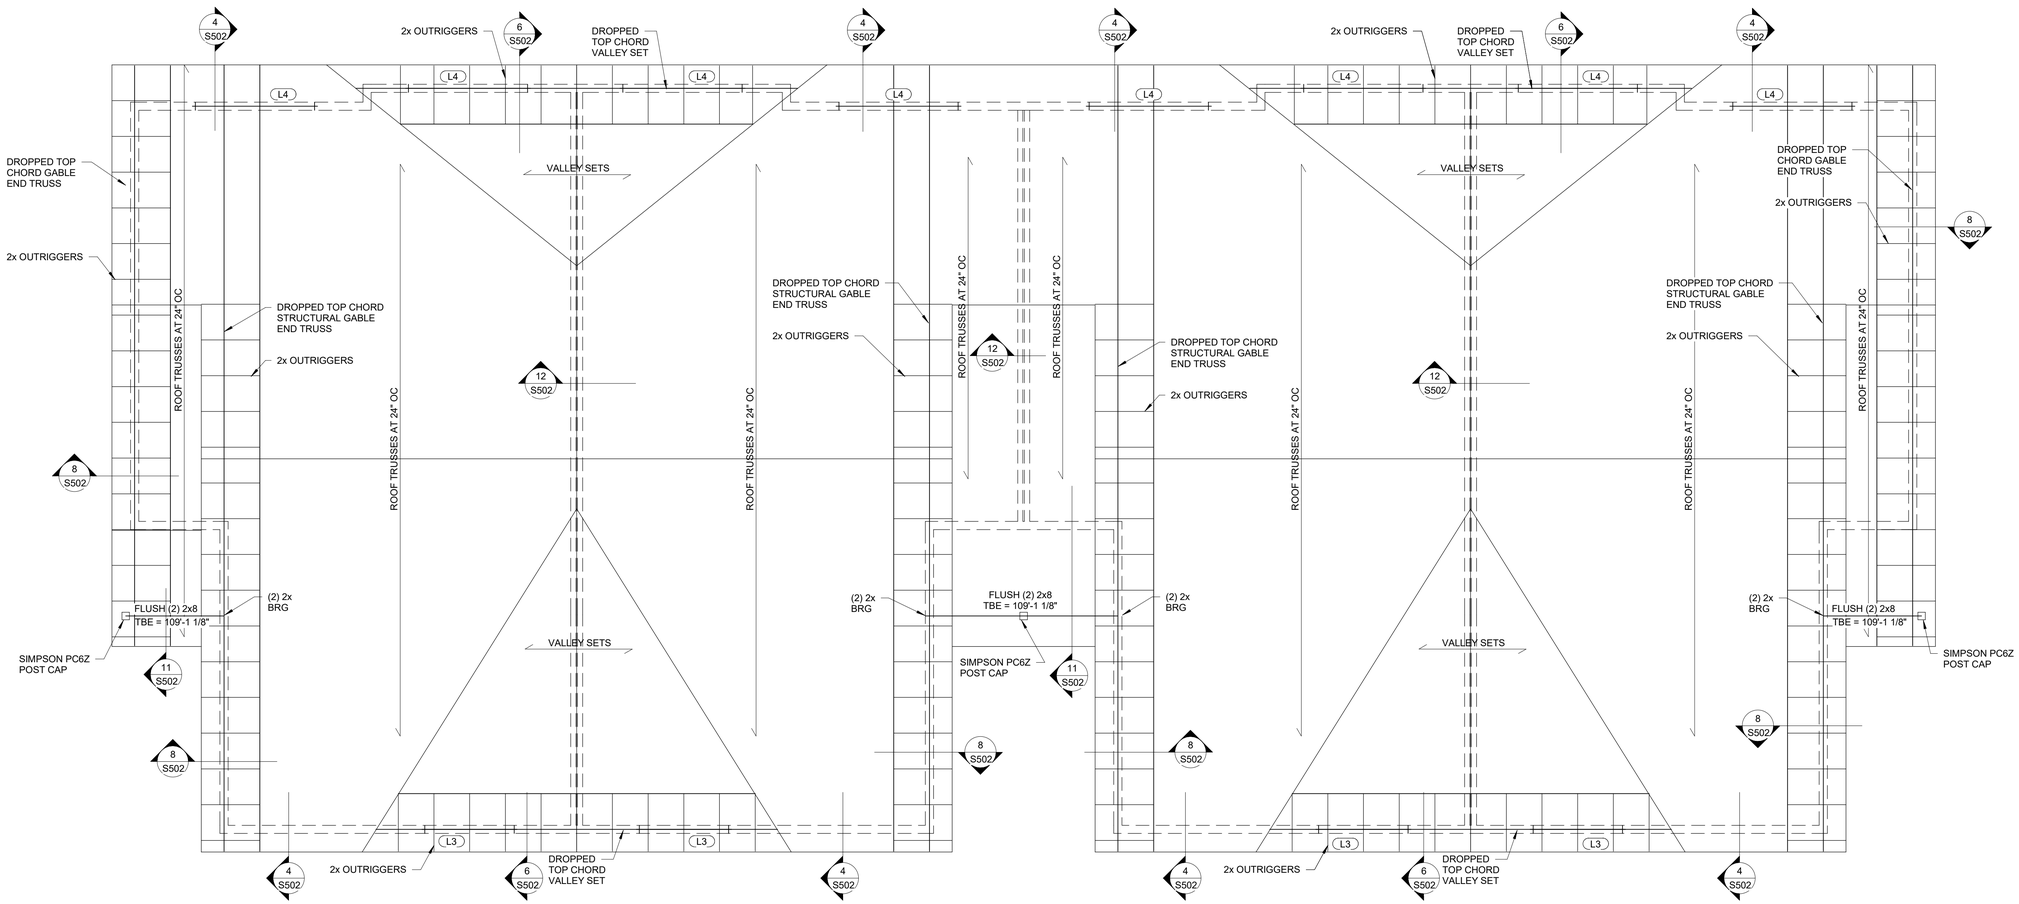**LINTEL SCHEDULE**

| MARK | DESCRIPTION | COMMENTS |
|---|---|---|
| L1 | (2) 2x8 | (1) 2x6 BRG, (1) 2x6 KING, TYP UNO |
| L2 | (2) 2x10 | (2) 2x6 BRG, (2) 2x6 KING, TYP UNO |
| L3 | (2) 2x12 | (2) 2x6 BRG, (2) 2x6 KING, TYP UNO |
| L4 | (2) 1 3/4"x9 1/4" LVL'S | (2) 2x6 BRG, (2) 2x6 KING BETWEEN 2ND FLOOR AND ROOF<br>(3) 2x6 BRG, (2) 2x6 KING, BETWEEN 1ST AND 2ND FLOOR |
| L5 | (2) 1 3/4"x11 7/8" LVL'S | (3) 2x6 BRG, (2) 2x6 KING, TYP UNO |
| L6 | (3) 1 3/4"x11 7/8" LVL'S | (4) 2x6 BRG, (3) 2x6 KING |

2020 Larson Engineering, Inc. All rights reserved.

COLE GROUP ARCHITECTS LLC.
214 1st Street South, Suite 102
Stillwater, MN 55082
(320) 294-0270
www.colegrouparchitects.com

Larson Engineering
3524 Labore Road
White Bear Lake, MN 55110
651.481.9120 Fax: 651.481.9201
www.larsoneng.com

I hereby certify that this plan, specifications, or report was prepared by me or under my direct supervision and that I am a duly licensed Professional Engineer under the laws of the State of Minnesota.

Catherine A. Kraus
Date: 07/22/2020 Reg No: 25407

RED WING TOWN HOMES BLDG

RED WING, MN

PERMIT SET 6-22-2020

Revisions:
No: Date: Description:

Sheet Title:
4 PLEX BLDG A ROOF FRAMING PLAN

Project No: 11200103
Drawn by: AJM
Checked by: CAK
Date: 06-22-2020

Sheet No: S112

PLOTTED: 7/29/2020 3:57:58 PM




1 S120 4 - Plex Bldg B - Foundation Plan

1/4" = 1'-0"

| CONTINUOUS FOOTING SCHEDULE | | |
|---|---|---|
| MARK | DESCRIPTION | REINFORCING |
| CF1.6 | 1'-8" W x 1'-0" DP | (2) #5 CONT, BOTT |
| CF2.0 | 2'-0" W x 1'-0" DP | (2) #5 CONT, BOTT |
| CF2.5 | 2'-6" W x 1'-0" DP | (2) #5 CONT, BOTT |
| CF4.5 | 4'-6" W x 1'-0" DP | (3) #5 LONG TOP, (2) #5 LONG BOTT, #4 AT 18" OC TRANS |

| ISOLATED FOOTING SCHEDULE | | |
|---|---|---|
| MARK | DESCRIPTION | REINFORCING |
| F4.0 | 4'-0" x 4'-0" x 1'-2" DP | (4) #5 EA WAY, TOP AND BOTT |
| F5.0 | 5'-0" x 5'-0" x 1'-2" DP | (5) #5 EA WAY, TOP AND BOTT |
| F7x4 | 7'-0" x 4'-0" x 1'-2" DP | (5) #5 LONG TOP AND BOTT<br>(7) #5 TRANS TOP AND BOTT |

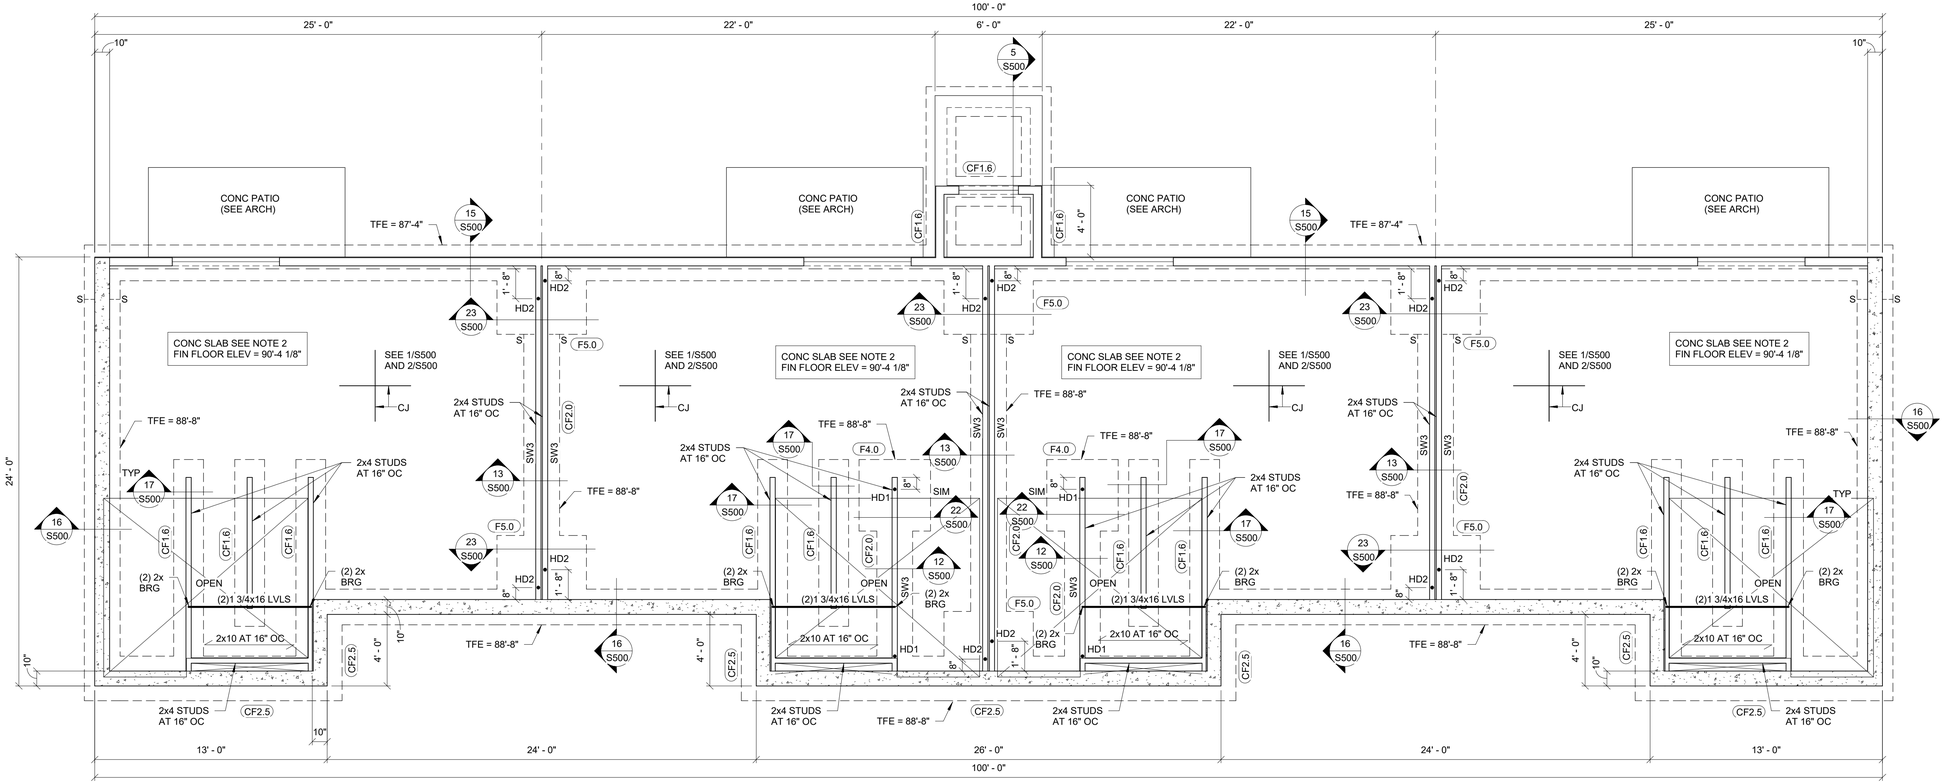FOUNDATION PLAN NOTES:

1. T/FTG = SEE PLAN.
2. SLAB ON GRADE: 4" CONC SLAB W/ 1.5 LB/CU YD FIBER MESH REINFORCING OVER 10-MIL POLY VAPOR BARRIER ON 6" COMPACTED GRANULAR FILL.
3. SEE DETAILS 1/S500 AND 2/S500 FOR CONSTRUCTION AND CONTRACTION JOINTS FOR SLAB ON GRADE.
4. BASEMENT WALLS: 10" CIP WITH #6 AT 10" OC EW, EA FACE, UNO. EXTERIOR WALLS ABOVE GRADE: 2x6 STUDS AT 16" OC, UNO.
5. EXTERIOR WALL FOOTINGS SHALL BE CF2.0, UNO.
6. STOOP WALL FOOTINGS SHALL BE CF1.8, UNO.
7. SEE DETAIL 3/S500 FOR STEP FOOTING DETAIL.
8. SEE ARCHITECTURAL DRAWINGS FOR ALL SLAB SLOPES AND FLOOR DRAINS.
9. SEE DETAIL 10/S500 FOR REINFORCING AT WALL CORNERS AND INTERSECTIONS.
10. SEE 11/S500 FOR CIP WALL OPENING REINFORCEMENT.
11. COORDINATE ALL OPENINGS W/ ARCH, MEP AND STRUCT.
12. SEE ARCH FOR DRAIN TILE AND RADON DETAILING.
13. SEE DETAIL 2/S502 FOR EXTERIOR SHEATHING FASTENING AND DETAIL 1/S502 FOR INTERIOR SHEATHING FASTENING.
14. FOUNDATION WALLS TO BE BACKFILLED WITH FREE-DRAINING MATERIAL.
15. CONCRETE WALLS MUST BE BRACED AT TOP PRIOR TO BACKFILLING.
16. HEAVY EQUIPMENT NOT ALLOWED WITHIN 10 FEET OF BELOW GRADE BASEMENT WALLS
17. SEE SHEET S000 FOR GENERAL STRUCTURAL NOTES.
18. SEE SHEET S001 FOR ADDITIONAL SCHEDULES AND ABREVIATIONS.

| SHEAR WALL SCHEDULE | |
|---|---|
| MARK | DESCRIPTION |
| SW1 | (1) PLY 5/8" GYP BOARD, (1) SIDE W/ 6d COOLER NAILS (0.092" x 1 7/8" LONG, 1/4" HEAD) AT 6" OC AT EDGES AND FIELD |
| SW2 | (1) PLY 7/16" APA RATED PLYWOOD OR OSB, (1) SIDE W/ 8d COMMON NAILS AT 6" OC AT EDGES, 12" OC IN FIELD |
| SW3 | (1) PLY 15/32" APA RATED PLYWOOD OR OSB, (1) SIDE W/ 10d COMMON NAILS AT 4" OC AT EGES, 12" OC IN FIELD |

SHEAR WALL NOTES:

1. EXTERIOR WALLS TO BE SHEATHED AS SW2, UNO.
2. NOTE: SW3 REQUIRES DIFFERENT SHEATHING THICKNESS AND NAIL SIZE
3. SW NAILING TO CONTINUE AROUND ALL OPENINGS IN WALLS.
4. ALL SHEAR WALLS TO BE BLOCKED.

| HOLD DOWN SCHEDULE | |
|---|---|
| MARK | DESCRIPTION |
| HD1 | SIMPSON HDU2-SDS2.5 W/ 5/8" DIA SSTB16 ANCHOR BOLT, (2) 2x WOOD MEMBERS |
| HD2 | SIMPSON HDU5-SDS2.5 W/ 5/8" DIA SSTB24 ANCHOR BOLT, (2) 2x WOOD MEMBERS |

COLE GROUP ARCHITECTS LLC.
214 1st Street South, Suite 102
Hopkins, MN 55343
(320) 894-0270
www.colegrouparchitects.com

Larson Engineering
3524 Labore Road
White Bear Lake, MN 55110
651.481.9120 Fax: 651.481.9201
www.larsoneng.com

I hereby certify that this plan, specifications, or report was prepared by me or under my direct supervision and that I am a duly licensed Professional Engineer under the laws of the State of Minnesota.

Catherine A. Krall

Date: 6/22/2020 Reg No: 25407

RED WING TOWN HOMES BLDG

RED WING, MN

PERMIT SET 6-22-2020

| Revisions: No: | Date: | Description: |
|---|---|---|

Sheet Title:
4 PLEX BLDG B
FOUNDATION PLAN

Project No:
1120010.03
Drawn by: AJM
Checked by: CAK
Date: 06-22-2020

Sheet No:
S120

PLOTTED: 7/29/2020 3:58:03 PM

2020 Larson Engineering, Inc. All rights reserved.




1 S121 **4 - Plex Bldg B - First Floor Framing Plan**

1/4" = 1'-0"

| CONTINUOUS FOOTING SCHEDULE | | |
|---|---|---|
| **MARK** | **DESCRIPTION** | **REINFORCING** |
| CF1.6 | 1'-8" W x 1'-0" DP | (2) #5 CONT, BOTT |
| CF2.0 | 2'-0" W x 1'-0" DP | (2) #5 CONT, BOTT |
| CF2.5 | 2'-6" W x 1'-0" DP | (2) #5 CONT, BOTT |
| CF4.5 | 4'-6" W x 1'-0" DP | (3) #5 LONG TOP, (2) #5 LONG BOTT, #4 AT 18" OC TRANS |

| ISOLATED FOOTING SCHEDULE | | |
|---|---|---|
| **MARK** | **DESCRIPTION** | **REINFORCING** |
| F4.0 | 4'-0" x 4'-0" x 1'-2" DP | (4) #5 EA WAY, TOP AND BOTT |
| F5.0 | 5'-0" x 5'-0" x 1'-2" DP | (5) #5 EA WAY, TOP AND BOTT |
| F7x4 | 7'-0" x 4'-0" x 1'-2" DP | (5) #5 LONG TOP AND BOTT<br>(7) #5 TRANS TOP AND BOTT |
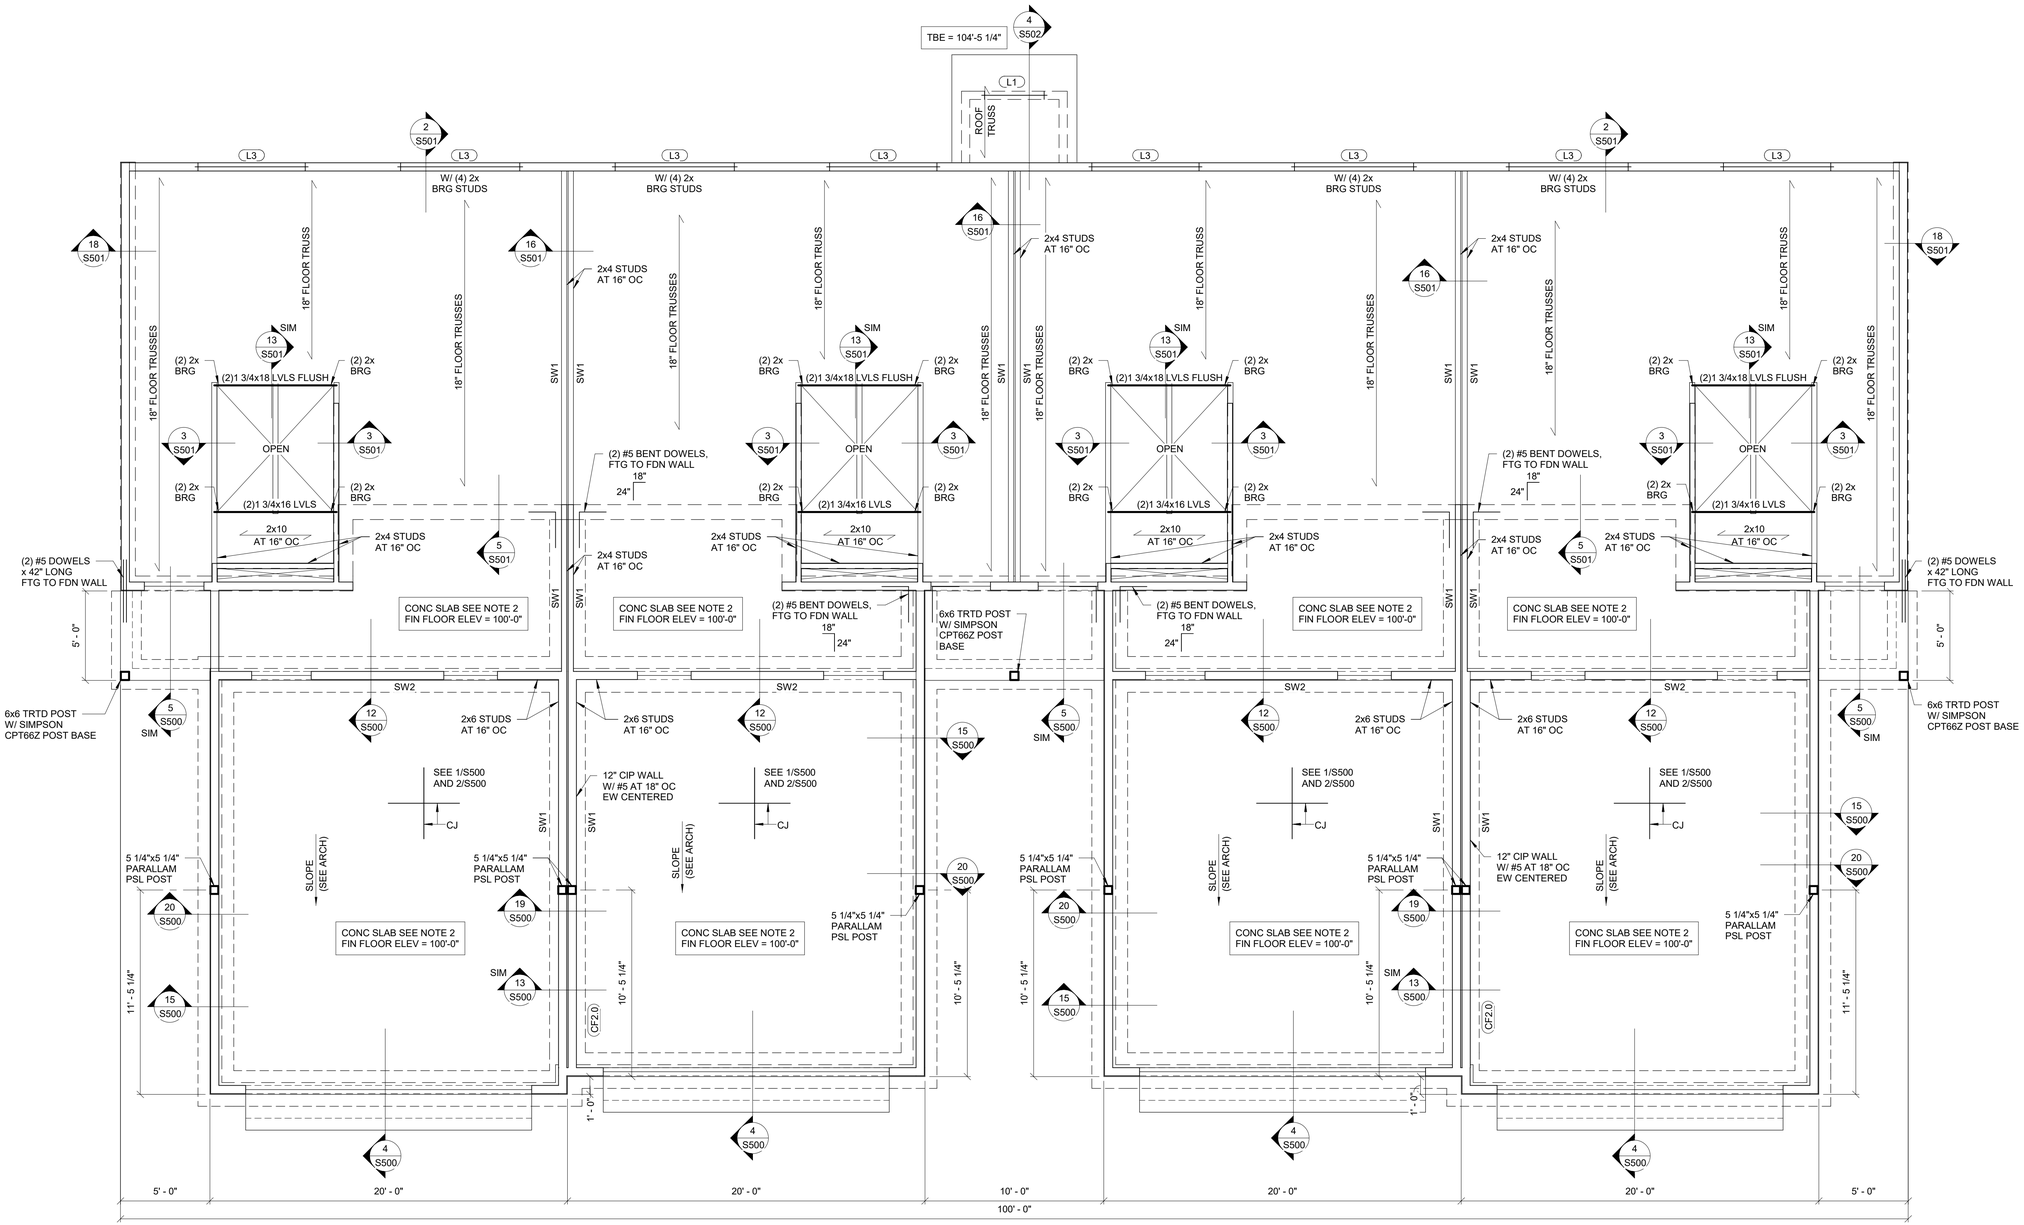
| LINTEL SCHEDULE | | |
|---|---|---|
| **MARK** | **DESCRIPTION** | **COMMENTS** |
| L1 | (2) 2x8 | (1) 2x6 BRG, (1) 2x6 KING, TYP UNO |
| L2 | (2) 2x10 | (2) 2x6 BRG, (2) 2x6 KING, TYP UNO |
| L3 | (2) 2x12 | (2) 2x6 BRG, (2) 2x6 KING, TYP UNO |
| L4 | (2) 1 3/4"x9 1/4" LVL'S | (2) 2x6 BRG, (2) 2x6 KING BETWEEN 2ND FLOOR AND ROOF<br>(3) 2x6 BRG, (2) 2x6 KING, BETWEEN 1ST AND 2ND FLOOR |
| L5 | (2) 1 3/4"x11 7/8" LVL'S | (3) 2x6 BRG, (2) 2x6 KING, TYP UNO |
| L6 | (3) 1 3/4"x11 7/8" LVL'S | (4) 2x6 BRG, (3) 2x6 KING |

FLOOR FRAMING PLAN NOTES:

1. TBE = 98'-5 1/4".
2. ALL EXTERIOR WALL STUDS TO BE 2x6 AT 16" OC, UNO.
3. VERIFY ALL DIMENSIONS WITH ARCH DRAWINGS.
4. FLOOR SHEATHING TO BE 3/4" TONGUE AND GROOVE PLYWOOD GLUED AND NAILED W/10d COMMON NAILS AT 6" OC AT EDGES, 12" OC IN FIELD.
5. SEE ARCH FOR ALL OPENING SIZES AND LOCATIONS.
6. ALL TRUSSES AND/ OR ENGINEERED FLOORS TO BE DESIGNED FOR A LIVE LOAD DEFLECTION OF L/480.
7. ADJUST TRUSS SPACING AS NECESSARY FOR LOAD AND DEFLECTION REQUIREMENTS. (MAX 24" OC).
8. PROVIDE BRIDGING FOR FLOOR TRUSSES ACCORDING TO MANUFACTURER'S RECOMMENDATION.
9. DIMENSIONAL LUMBER FLOOR JOISTS TO HAVE BRIDGING AT INTERVALS NOT TO EXCEED 8'-0".
10. COORDINATE ALL TRUSSES WITH PLUMBING LOCATIONS.
11. COORDINATE ALL OPENINGS W/ ARCH, MEP AND STRUCT
12. SEE SHEET S001 FOR IBC FASTENING SCHEDULE.
13. SEE SHEET S001 FOR STRUCTURAL ABBREVIATIONS.
14. SEE SHEET S000 FOR GENERAL STRUCTURAL NOTES.
15. SEE 1/S501 FOR LINTEL DETAIL.

FOUNDATION PLAN NOTES:

1. T/FTG = 97'-0", UNO.
2. SLAB ON GRADE: 4" CONC SLAB W/ 1.5 LB/CU YD FIBER MESH REINFORCING OVER 10-MIL POLY VAPOR BARRIER ON 6" COMPACTED GRANULAR FILL.
3. SEE DETAILS 1/S500 AND 2/S500 FOR CONSTRUCTION AND CONTRACTION JOINTS FOR SLAB ON GRADE.
4. EXTERIOR BASEMENT WALLS: 8" CIP WITH #5 AT 18" OC EW, CENTERED, UNO.
   EXTERIOR WALLS ABOVE GRADE: 2x6 STUDS AT 16" OC, UNO.
5. EXTERIOR WALL FOOTINGS SHALL BE CF2.0, UNO.
6. STOOP WALL FOOTINGS SHALL BE CF1.8, UNO.
7. SEE DETAIL 3/S500 FOR STEP FOOTING DETAIL.
8. SEE ARCHITECTURAL DRAWINGS FOR ALL SLAB SLOPES AND FLOOR DRAINS.
9. SEE DETAIL 10/S500 FOR REINFORCING AT WALL CORNERS AND INTERSECTIONS.
10. SEE 11/S500 FOR CIP WALL OPENING REINFORCEMENT.
11. COORDINATE ALL OPENINGS W/ ARCH, MEP AND STRUCT.
12. SEE ARCH FOR DRAIN TILE AND RADON DETAILING.
13. SEE DETAIL 2/S502 FOR EXTERIOR SHEATHING FASTENING AND DETAIL 1/S502 FOR INTERIOR SHEATHING FASTENING.
14. FOUNDATION WALLS TO BE BACKFILLED WITH FREE-DRAINING MATERIAL.
15. CONCRETE WALLS MUST BE BRACED AT TOP PRIOR TO BACKFILLING.
16. HEAVY EQUIPMENT NOT ALLOWED WITHIN 10 FEET OF BELOW GRADE BASEMENT WALLS
17. SEE SHEET S000 FOR GENERAL STRUCTURAL NOTES.
18. SEE SHEET S001 FOR ADDITIONAL SCHEDULES AND ABREVIATIONS.

| SHEAR WALL SCHEDULE | |
|---|---|
| **MARK** | **DESCRIPTION** |
| SW1 | (1) PLY 5/8" GYP BOARD, (1) SIDE W/ 6d COOLER NAILS (0.092" x 1 7/8" LONG, 1/4" HEAD) AT 6" OC AT EDGES AND FIELD |
| SW2 | (1) PLY 7/16" APA RATED PLYWOOD OR OSB, (1) SIDE W/ 8d COMMON NAILS AT 6" OC AT EDGES, 12" OC IN FIELD |
| SW3 | (1) PLY 15/32" APA RATED PLYWOOD OR OSB, (1) SIDE W/ 10d COMMON NAILS AT 4" OC AT EGES, 12" OC IN FIELD |

SHEAR WALL NOTES:

1. EXTERIOR WALLS TO BE SHEATHED AS SW2, UNO.
2. NOTE: SW3 REQUIRES DIFFERENT SHEATHING THICKNESS AND NAIL SIZE
3. SW NAILING TO CONTINUE AROUND ALL OPENINGS IN WALLS.
4. ALL SHEAR WALLS TO BE BLOCKED.

2020 Larson Engineering, Inc. All rights reserved.

COLE GROUP ARCHITECTS LLC.
214 1st Street South, Suite 102
Hopkins, MN 55343
(320) 894-0270
www.colegrouparchitects.com

Larson Engineering
3524 Labore Road
White Bear Lake, MN 55110
651.481.9120 Fax: 651.481.9201
www.larsoneng.com

I hereby certify that this plan, specifications, or report was prepared by me or under my direct supervision and that I am a duly licensed Professional Engineer under the laws of the State of Minnesota.

Catherine A. Kraft

Reg No: 25407

Date: 06/22/2020

PERMIT SET 6-22-2020

TOWN HOMES BLDG
RED WING
RED WING, MN

Revisions:
No. Date: Description:

Sheet Title:
4 PLEX BLDG B
FIRST FLOOR
FRAMING PLAN

Project No:
1120103
Drawn by: AJM
Checked by: CAK
Date: 06-22-2020

Sheet No:
S121

PLOTTED: 7/29/2020 3:58:12 PM




1 S122 **4 - Plex Bldg B - Second Floor Framing Plan**

1/4" = 1'-0"

| LINTEL SCHEDULE | | |
|---|---|---|
| **MARK** | **DESCRIPTION** | **COMMENTS** |
| L1 | (2) 2x8 | (1) 2x6 BRG, (1) 2x6 KING, TYP UNO |
| L2 | (2) 2x10 | (2) 2x6 BRG, (2) 2x6 KING, TYP UNO |
| L3 | (2) 2x12 | (2) 2x6 BRG, (2) 2x6 KING, TYP UNO |
| L4 | (2) 1 3/4"x9 1/4" LVL'S | (2) 2x6 BRG, (2) 2x6 KING BETWEEN 2ND FLOOR AND ROOF<br>(3) 2x6 BRG, (2) 2x6 KING, BETWEEN 1ST AND 2ND FLOOR |
| L5 | (2) 1 3/4"x11 7/8" LVL'S | (3) 2x6 BRG, (2) 2x6 KING, TYP UNO |
| L6 | (3) 1 3/4"x11 7/8" LVL'S | (4) 2x6 BRG, (3) 2x6 KING |

FLOOR FRAMING PLAN NOTES:

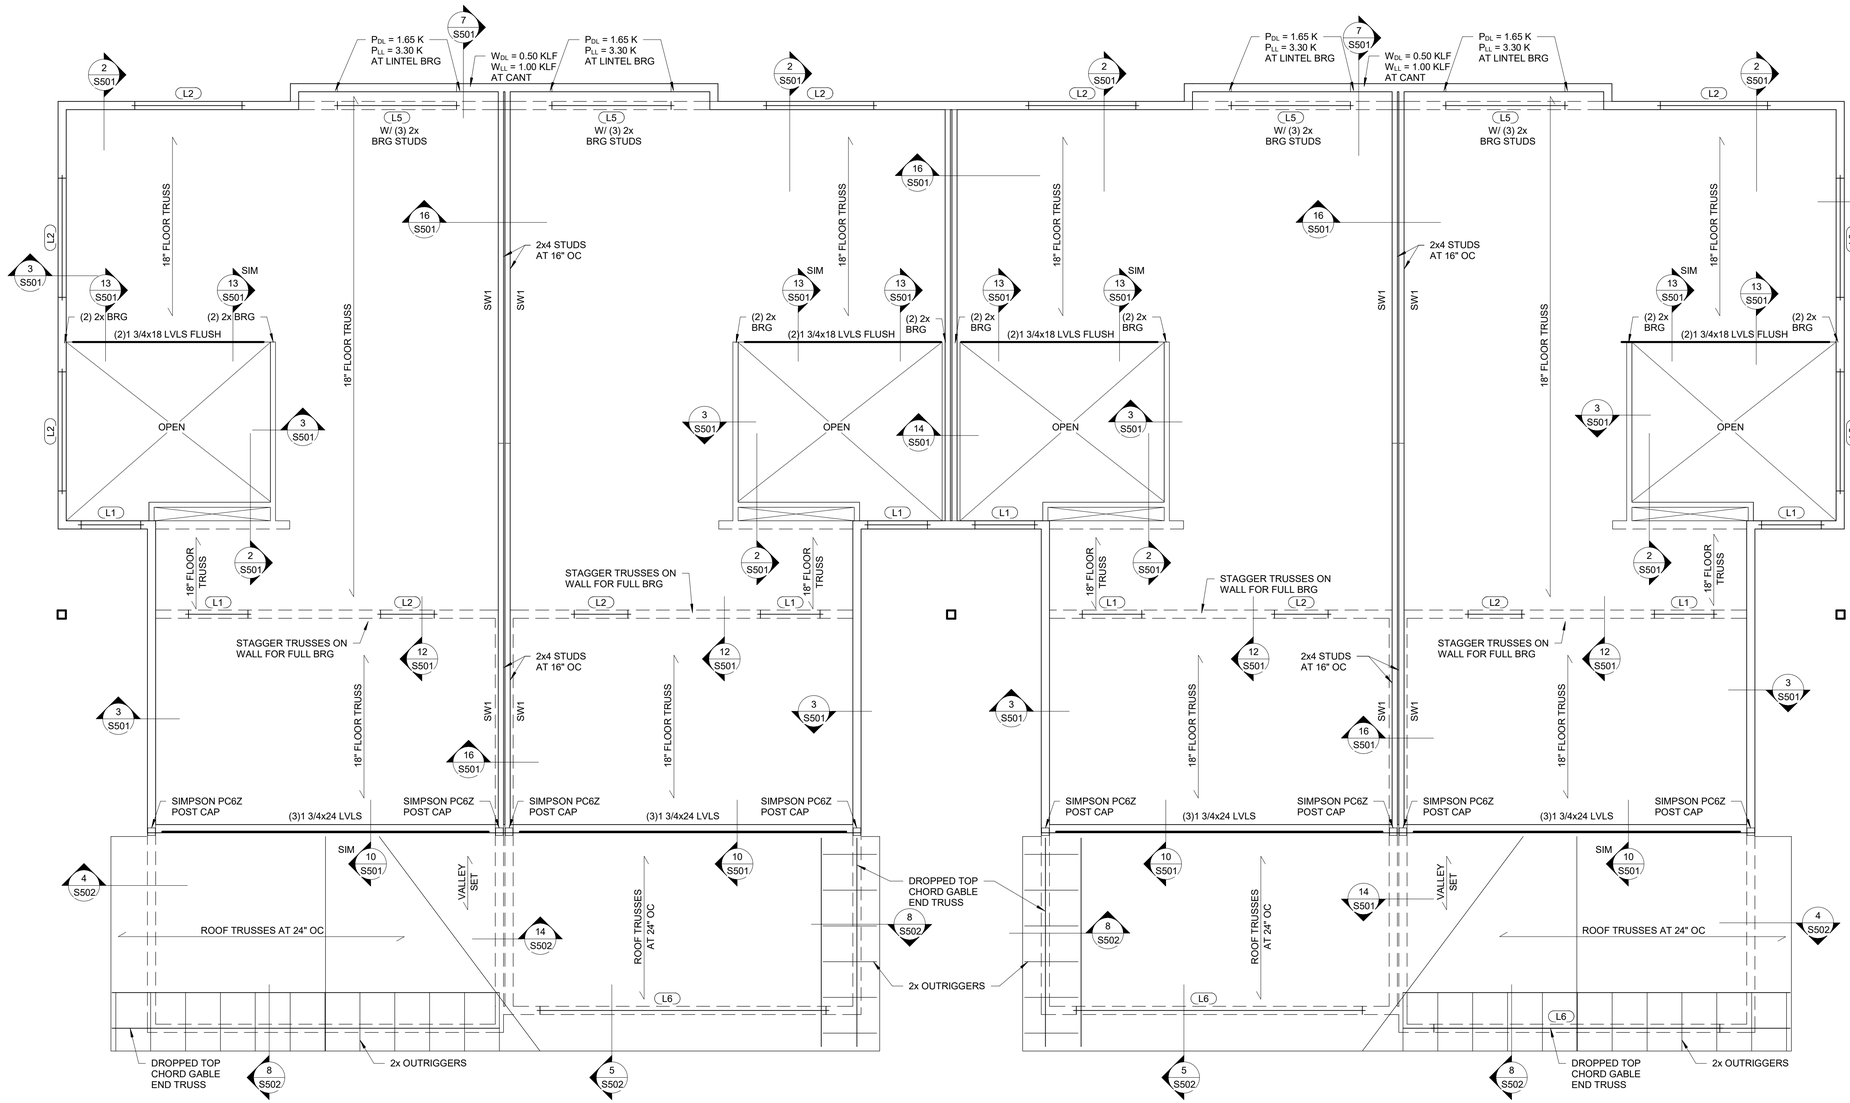1. TBE = 98'-5 1/4".
2. ALL EXTERIOR WALL STUDS TO BE 2x6 AT 16" OC, UNO.
3. VERIFY ALL DIMENSIONS WITH ARCH DRAWINGS.
4. FLOOR SHEATHING TO BE 3/4" TONGUE AND GROOVE PLYWOOD GLUED AND NAILED W/10d COMMON NAILS AT 6" OC AT EDGES, 12" OC IN FIELD.
5. SEE ARCH FOR ALL OPENING SIZES AND LOCATIONS.
6. ALL TRUSSES AND/ OR ENGINEERED FLOORS TO BE DESIGNED FOR A LIVE LOAD DEFLECTION OF L/480.
7. ADJUST TRUSS SPACING AS NECESSARY FOR LOAD AND DEFLECTION REQUIREMENTS. (MAX 24" OC).
8. PROVIDE BRIDGING FOR FLOOR TRUSSES ACCORDING TO MANUFACTURER'S RECOMMENDATION.
9. DIMENSIONAL LUMBER FLOOR JOISTS TO HAVE BRIDGING AT INTERVALS NOT TO EXCEED 8'-0".
10. COORDINATE ALL TRUSSES WITH PLUMBING LOCATIONS.
11. COORDINATE ALL OPENINGS W/ ARCH, MEP AND STRUCT
12. SEE SHEET S001 FOR IBC FASTENING SCHEDULE.
13. SEE SHEET S001 FOR STRUCTURAL ABBREVIATIONS.
14. SEE SHEET S000 FOR GENERAL STRUCTURAL NOTES.
15. SEE 1/S501 FOR LINTEL DETAIL.

| SHEAR WALL SCHEDULE | |
|---|---|
| **MARK** | **DESCRIPTION** |
| SW1 | (1) PLY 5/8" GYP BOARD, (1) SIDE W/ 6d COOLER NAILS (0.092" x 1 7/8" LONG, 1/4" HEAD) AT 6" OC AT EDGES AND FIELD |
| SW2 | (1) PLY 7/16" APA RATED PLYWOOD OR OSB, (1) SIDE W/ 8d COMMON NAILS AT 6" OC AT EDGES, 12" OC IN FIELD |
| SW3 | (1) PLY 15/32" APA RATED PLYWOOD OR OSB, (1) SIDE W/ 10d COMMON NAILS AT 4" OC AT EGES, 12" OC IN FIELD |

SHEAR WALL NOTES:

1. EXTERIOR WALLS TO BE SHEATHED AS SW2, UNO.
2. NOTE: SW3 REQUIRES DIFFERENT SHEATHING THICKNESS AND NAIL SIZE
3. SW NAILING TO CONTINUE AROUND ALL OPENINGS IN WALLS.
4. ALL SHEAR WALLS TO BE BLOCKED.


COLE GROUP ARCHITECTS LLC.
214 1st Street South, Suite 102
Hopkins, MN 55343
(320) 634-0210
www.colegrouparchitects.com

Larson Engineering
3524 Labore Road
White Bear Lake, MN 55110
651.481.9120 Fax: 651.481.9201
www.larsonengr.com


I hereby certify that this plan, specifications, or report was prepared by me or under my direct supervision and that I am a duly licensed Professional Engineer under the laws of the State of Minnesota.

Catherine A. Kraft

Reg No: 25407

Date: 06-22-2020

RED WING TOWN HOMES BLDG G

RED WING, MN

PERMIT SET 6-22-2020

| No. | Date: | Description: |
|---|---|---|
| Revisions: | | |

Sheet Title:
4 PLEX BLDG B
SECOND FLOOR
FRAMING PLAN

Project No:
1820104
Drawn by: AJM
Checked by: CAK
Date: 06-22-2020

Sheet No:
S122

PLOTTED: 7/29/2020 3:58:19 PM

2020 Larson Engineering, Inc. All rights reserved.




## 1 S123 4 - Plex Bldg B - Roof Framing Plan

1/4" = 1'-0"

ROOF FRAMING PLAN NOTES:

1. TBE = 119'-9, UNO.
2. SEE ARCHITECTURAL DRAWINGS FOR ROOF SLOPES.
3. PROVIDE BRIDGING FOR ROOF TRUSSES ACCORDING TO MANUFACTURER'S RECOMMENDATIONS.
4. VERIFY ALL OVERHANG AND EAVE CONDITIONS W/ ARCH PLANS.
5. DIMENSIONAL LUMBER ROOF JOISTS TO HAVE BRIDGING AT INTERVALS NOT TO EXCEED 8'-0".
6. TIE NON-BEARING WALLS TO BOTTOM CHORD OF ROOF TRUSS AT 3'-0" OC.
7. ALL BEARING STUDS AT GIRDERS AND OPENINGS CONTINUOUS DOWN TO THE FOUNDATION.
8. ROOF SHEATHING TO BE 1/2" APA RATED SHEATHING. SEE DETAIL 3/S502 FOR NAILING PATTERN.
9. END JOINT OF SHEATHING SHALL BE STAGGERED
10. ROOF SHEATHING CONTINUOUS UNDER ALL VALLEY SETS.
11. PLYWOOD CLIPS SHALL BE USED WHEN SUPPORTING MEMBERS ARE SPACED GREATER THAN 16" OC.
12. SEE ARCH DRAWINGS FOR ATTIC ACCESS OPENING
13. COORDINATE ALL OPENINGS W/ ARCH, MEP AND STRUCT.
14. SEE SHEET S001 FOR IBC FASTENING SCHEDULE.
15. SEE SHEET S001 FOR STRUCTURAL ABBREVIATIONS.
16. SEE SHEET S000 FOR GENERAL STRUCTURAL NOTES.
17. SEE 1/S501 FOR LINTEL DETAIL.

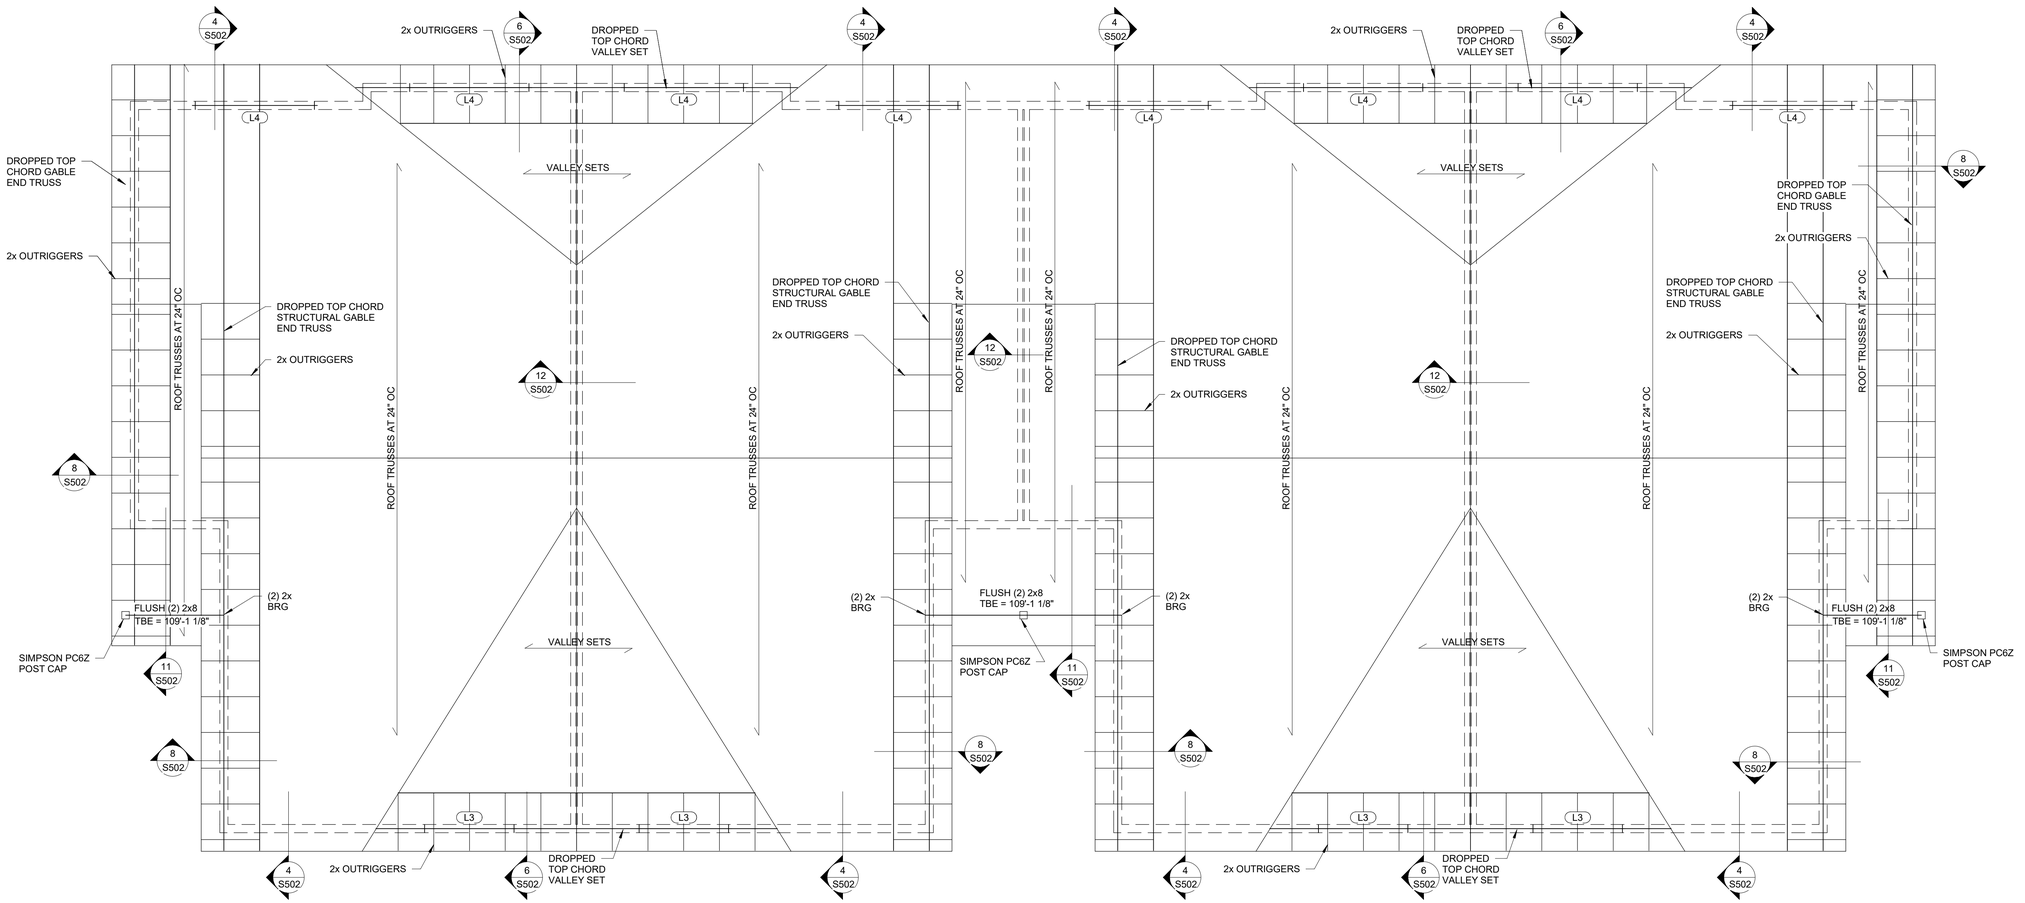**LINTEL SCHEDULE**

| MARK | DESCRIPTION | COMMENTS |
|---|---|---|
| L1 | (2) 2x8 | (1) 2x6 BRG, (1) 2x6 KING, TYP UNO |
| L2 | (2) 2x10 | (2) 2x6 BRG, (2) 2x6 KING, TYP UNO |
| L3 | (2) 2x12 | (2) 2x6 BRG, (2) 2x6 KING, TYP UNO |
| L4 | (2) 1 3/4"x9 1/4" LVL'S | (2) 2x6 BRG, (2) 2x6 KING BETWEEN 2ND FLOOR AND ROOF<br>(3) 2x6 BRG, (2) 2x6 KING, BETWEEN 1ST AND 2ND FLOOR |
| L5 | (2) 1 3/4"x11 7/8" LVL'S | (3) 2x6 BRG, (2) 2x6 KING, TYP UNO |
| L6 | (3) 1 3/4"x11 7/8" LVL'S | (4) 2x6 BRG, (3) 2x6 KING |

COLE GROUP ARCHITECTS LLC.
214 1st Street South, Suite 102
Hopkins, MN 55343
(320) 894-0270
www.colegrouparchitects.com

Larson Engineering
3524 Labore Road
White Bear Lake, MN 55110
651.481.9120 Fax: 651.481.9201
www.larsonengr.com

I hereby certify that this plan, specifications, or report was prepared by me or under my direct supervision and that I am a duly licensed Professional Engineer under the laws of the State of Minnesota.

Catherine A. Kraus

Reg No: 25407

Date: 06-22-2020

RED WING TOWN HOMES BLDG

RED WING, MN

PERMIT SET 6-22-2020

Revisions:
No: Date: Description:

Sheet Title:
4 PLEX BLDG B
ROOF FRAMING
PLAN

Project No:
11200103
Drawn by: AJM
Checked by: CAK
Date: 06-22-2020

Sheet No:
S123

PLOTTED: 7/29/2020 3:50:23 PM

2020 Larson Engineering, Inc. All rights reserved.




1 S130 **4 - Plex Bldg C - Foundation Plan**

1/4" = 1'-0"

| CONTINUOUS FOOTING SCHEDULE | | |
|---|---|---|
| **MARK** | **DESCRIPTION** | **REINFORCING** |
| CF1.6 | 1'-8" W x 1'-0" DP | (2) #5 CONT, BOTT |
| CF2.0 | 2'-0" W x 1'-0" DP | (2) #5 CONT, BOTT |
| CF2.5 | 2'-6" W x 1'-0" DP | (2) #5 CONT, BOTT |
| CF4.5 | 4'-6" W x 1'-0" DP | (3) #5 LONG TOP, (2) #5 LONG BOTT, #4 AT 18" OC TRANS |

| ISOLATED FOOTING SCHEDULE | | |
|---|---|---|
| **MARK** | **DESCRIPTION** | **REINFORCING** |
| F4.0 | 4'-0" x 4'-0" x 1'-2" DP | (4) #5 EA WAY, TOP AND BOTT |
| F5.0 | 5'-0" x 5'-0" x 1'-2" DP | (5) #5 EA WAY, TOP AND BOTT |
| F7x4 | 7'-0" x 4'-0" x 1'-2" DP | (5) #5 LONG TOP AND BOTT<br>(7) #5 TRANS TOP AND BOTT |

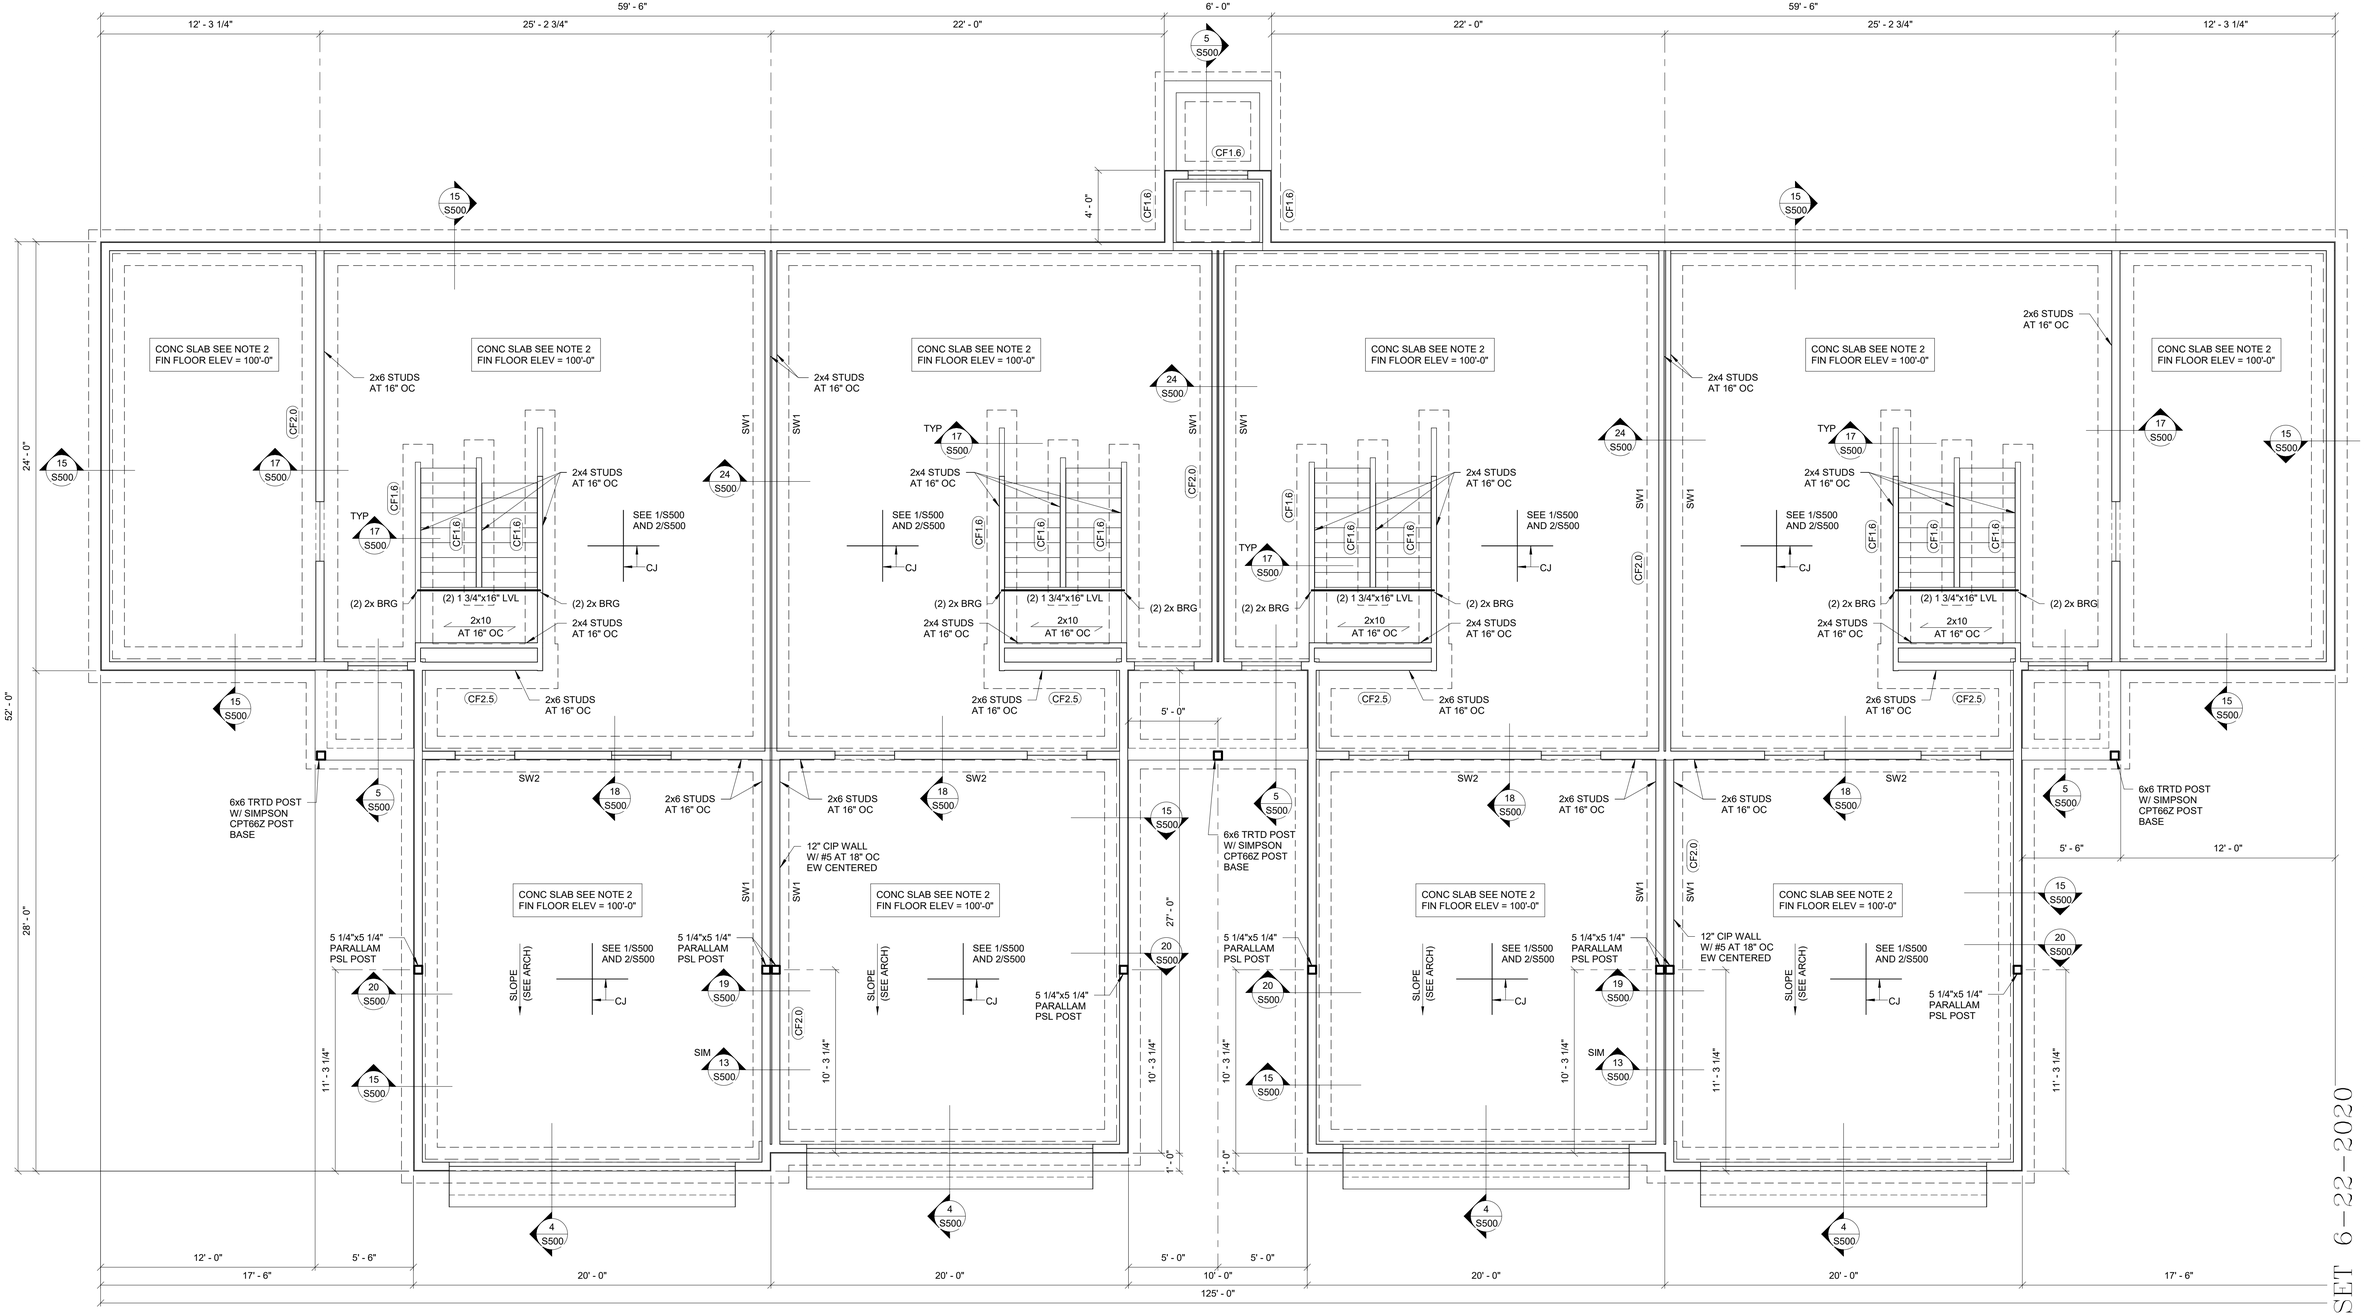FOUNDATION PLAN NOTES:

1. T/FTG = 97'-0", UNO.
2. SLAB ON GRADE: 4" CONC SLAB W/ 1.5 LB/CU YD FIBER MESH REINFORCING OVER 10-MIL POLY VAPOR BARRIER ON 6" COMPACTED GRANULAR FILL.
3. SEE DETAILS 1/S500 AND 2/S500 FOR CONSTRUCTION AND CONTRACTION JOINTS FOR SLAB ON GRADE.
4. EXTERIOR WALLS BELOW GRADE: 8" CIP WITH #5 AT 18" OC EW, CENTERED, UNO.
   EXTERIOR WALLS ABOVE GRADE: 2x6 STUDS AT 16" OC, UNO.
5. EXTERIOR WALL FOOTINGS SHALL BE CF2.0, UNO.
6. STOOP WALL FOOTINGS SHALL BE CF1.8, UNO.
7. SEE DETAIL 3/S500 FOR STEP FOOTING DETAIL.
8. SEE ARCHITECTURAL DRAWINGS FOR ALL SLAB SLOPES AND FLOOR DRAINS.
9. SEE DETAIL 10/S500 FOR REINFORCING AT WALL CORNERS AND INTERSECTIONS.
10. SEE 11/S500 FOR CIP WALL OPENING REINFORCEMENT.
11. COORDINATE ALL OPENINGS W/ ARCH, MEP AND STRUCT.
12. SEE ARCH FOR DRAIN TILE AND RADON DETAILING.
13. SEE DETAIL 2/S502 FOR EXTERIOR SHEATHING FASTENING AND DETAIL 1/S502 FOR INTERIOR SHEATHING FASTENING.
14. FOUNDATION WALLS TO BE BACKFILLED WITH FREE-DRAINING MATERIAL.
15. CONCRETE WALLS MUST BE BRACED AT TOP PRIOR TO BACKFILLING.
16. SEE SHEET S000 FOR GENERAL STRUCTURAL NOTES.
17. SEE SHEET S001 FOR ADDITIONAL SCHEDULES AND ABREVIATIONS.

| SHEAR WALL SCHEDULE | |
|---|---|
| **MARK** | **DESCRIPTION** |
| SW1 | (1) PLY 5/8" GYP BOARD, (1) SIDE W/ 6d COOLER NAILS (0.092" x 1 7/8" LONG, 1/4" HEAD) AT 6" OC AT EDGES AND FIELD |
| SW2 | (1) PLY 7/16" APA RATED PLYWOOD OR OSB, (1) SIDE W/ 8d COMMON NAILS AT 6" OC AT EDGES, 12" OC IN FIELD |
| SW3 | (1) PLY 15/32" APA RATED PLYWOOD OR OSB, (1) SIDE W/ 10d COMMON NAILS AT 4" OC AT EGES, 12" OC IN FIELD |

SHEAR WALL NOTES:

1. EXTERIOR WALLS TO BE SHEATHED AS SW2, UNO.
2. NOTE: SW3 REQUIRES DIFFERENT SHEATHING THICKNESS AND NAIL SIZE
3. SW NAILING TO CONTINUE AROUND ALL OPENINGS IN WALLS.
4. ALL SHEAR WALLS TO BE BLOCKED.

2020 Larson Engineering, Inc. All rights reserved.

COLE GROUP ARCHITECTS LLC.
214 E. Lake Street, Suite 102
Wayzata, MN 55391
(320) 634-0270
www.colegroparchitects.com

Larson Engineering
3524 Labore Road
White Bear Lake, MN 55110
651.481.9120 Fax: 651.481.9201
www.larsoneng.com

I hereby certify that this plan, specifications, or report was prepared by me or under my direct supervision and that I am a duly licensed Professional Engineer under the laws of the State of Minnesota.

Catherine A. Kraus
Date: 07/21/2020
Reg No: 25407

RED WING - TOWN HOMES BLDG C
RED WING, MN

PERMIT SET 6-22-2020

Revisions:
No. Date: Description:

Sheet Title:
4 PLEX BLDG C
FOUNDATION PLAN

Project No:
1120004
Drawn by: AJM
Checked by: CAK
Date: 06-22-2020

Sheet No:
S130

PLOTTED: 7/29/2020 3:58:29 PM




## 1 S131 4 - Plex Bldg C - FIRST FLOOR FRAMING PLAN

1/4" = 1'-0"

| LINTEL SCHEDULE | | |
|---|---|---|
| **MARK** | **DESCRIPTION** | **COMMENTS** |
| L1 | (2) 2x8 | (1) 2x6 BRG, (1) 2x6 KING, TYP UNO |
| L2 | (2) 2x10 | (2) 2x6 BRG, (2) 2x6 KING, TYP UNO |
| L3 | (2) 2x12 | (2) 2x6 BRG, (2) 2x6 KING, TYP UNO |
| L4 | (2) 1 3/4"x9 1/4" LVL'S | (2) 2x6 BRG, (2) 2x6 KING BETWEEN 2ND FLOOR AND ROOF<br>(3) 2x6 BRG, (2) 2x6 KING, BETWEEN 1ST AND 2ND FLOOR |
| L5 | (2) 1 3/4"x11 7/8" LVL'S | (3) 2x6 BRG, (2) 2x6 KING, TYP UNO |
| L6 | (3) 1 3/4"x11 7/8" LVL'S | (4) 2x6 BRG, (3) 2x6 KING |

FLOOR FRAMING PLAN NOTES:

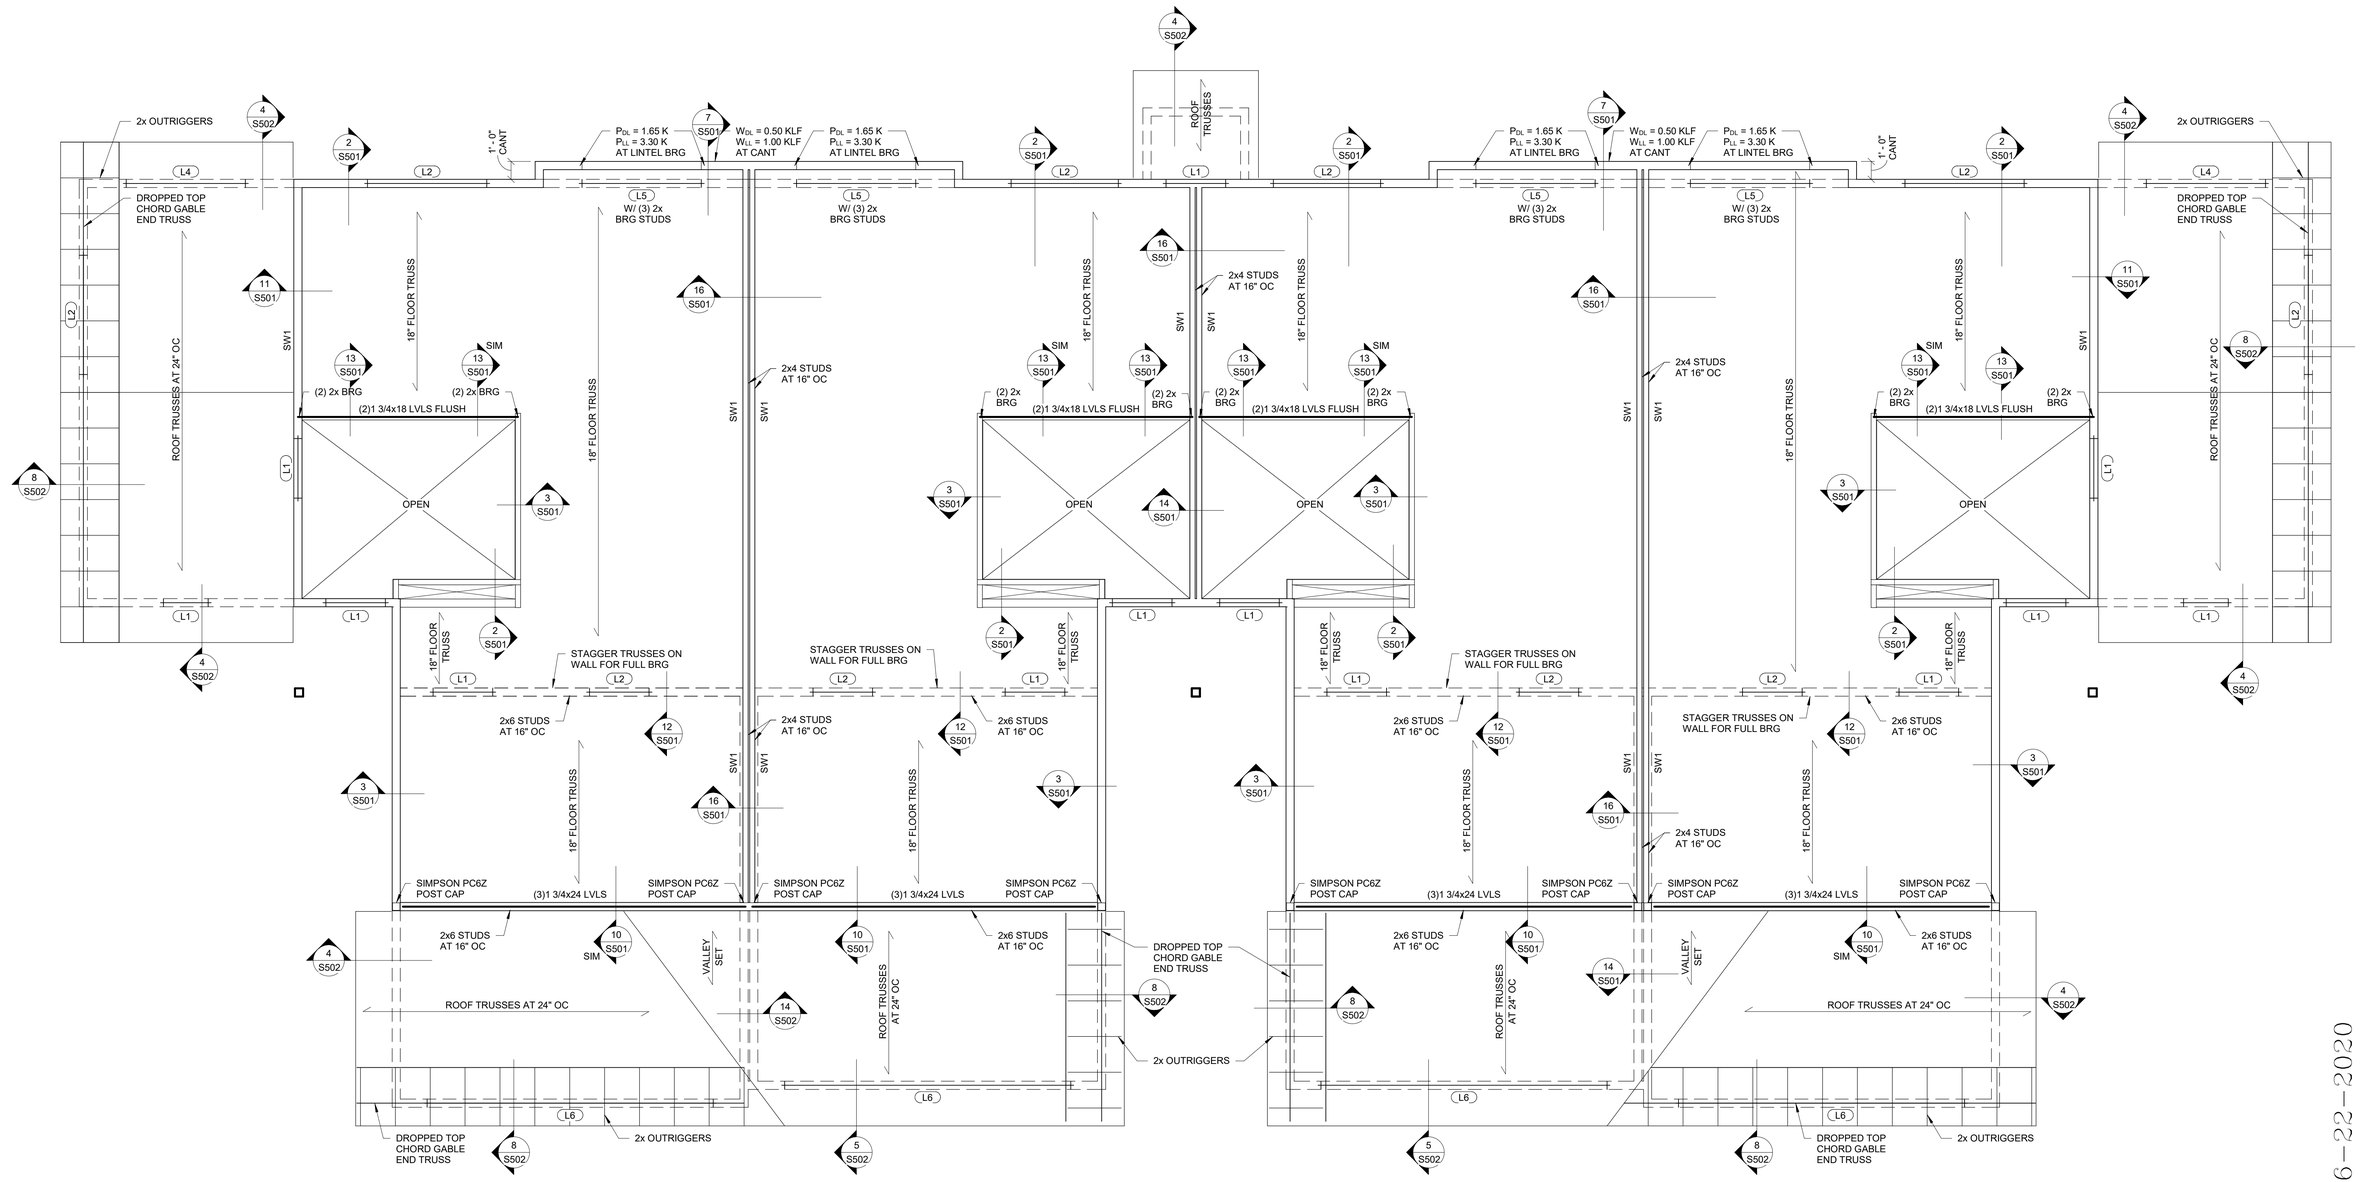1. TBE = SEE PLAN.
2. ALL EXTERIOR WALL STUDS TO BE 2x6 AT 16" OC, UNO.
3. VERIFY ALL DIMENSIONS WITH ARCH DRAWINGS.
4. FLOOR SHEATHING TO BE 3/4" TONGUE AND GROOVE PLYWOOD GLUED AND NAILED W/10d COMMON NAILS AT 6" OC AT EDGES, 12" OC IN FIELD.
5. SEE ARCH FOR ALL OPENING SIZES AND LOCATIONS.
6. ALL TRUSSES AND/ OR ENGINEERED FLOORS TO BE DESIGNED FOR A LIVE LOAD DEFLECTION OF L/480.
7. ADJUST TRUSS SPACING AS NECESSARY FOR LOAD AND DEFLECTION REQUIREMENTS. (MAX 24" OC).
8. PROVIDE BRIDGING FOR FLOOR TRUSSES ACCORDING TO MANUFACTURER'S RECOMMENDATION.
9. DIMENSIONAL LUMBER FLOOR JOISTS TO HAVE BRIDGING AT INTERVALS NOT TO EXCEED 8'-0".
10. COORDINATE ALL TRUSSES WITH PLUMBING LOCATIONS.
11. COORDINATE ALL OPENINGS W/ ARCH, MEP AND STRUCT
12. SEE SHEET S001 FOR IBC FASTENING SCHEDULE.
13. SEE SHEET S001 FOR STRUCTURAL ABBREVIATIONS.
14. SEE SHEET S000 FOR GENERAL STRUCTURAL NOTES.
15. SEE 1/S501 FOR LINTEL DETAIL.

COLE GROUP ARCHITECTS LLC.
214 1st Street South, Suite 102
St. Cloud, MN 56301
(320) 654-0270
www.colegroparchitects.com

Larson Engineering
3524 Labore Road
White Bear Lake, MN 55110
651.481.9120 Fax: 651.481.9201
www.larsonengr.com

I hereby certify that this plan, specifications, or report was prepared by me or under my direct supervision and that I am a duly licensed Professional Engineer under the laws of the State of Minnesota.

Catherine A. Kraus
Date: 06-22-2020
Reg No: 25407

RED WING TOWN HOMES BLDG C
RED WING, MN

PERMIT SET 6-22-2020

| Revision: No. | Date: | Description: |
|---|---|---|

Sheet Title: 4 PLEX BLDG C FLOOR FRAMING PLAN

Project No: 1182003
Drawn by: AJM
Checked by: CAK
Date: 06-22-2020

Sheet No: S131

PLOTTED: 7/29/2020 3:58:38 PM

2020 Larson Engineering, Inc. All rights reserved.




## 1 S132 4 - Plex Bldg C - Roof Framing Plan

1/4" = 1'-0"

| LINTEL SCHEDULE | | |
|---|---|---|
| **MARK** | **DESCRIPTION** | **COMMENTS** |
| L1 | (2) 2x8 | (1) 2x6 BRG, (1) 2x6 KING, TYP UNO |
| L2 | (2) 2x10 | (2) 2x6 BRG, (2) 2x6 KING, TYP UNO |
| L3 | (2) 2x12 | (2) 2x6 BRG, (2) 2x6 KING, TYP UNO |
| L4 | (2) 1 3/4"x9 1/4" LVL'S | (2) 2x6 BRG, (2) 2x6 KING BETWEEN 2ND FLOOR AND ROOF<br>(3) 2x6 BRG, (2) 2x6 KING, BETWEEN 1ST AND 2ND FLOOR |
| L5 | (2) 1 3/4"x11 7/8" LVL'S | (3) 2x6 BRG, (2) 2x6 KING, TYP UNO |
| L6 | (3) 1 3/4"x11 7/8" LVL'S | (4) 2x6 BRG, (3) 2x6 KING |

ROOF FRAMING PLAN NOTES:

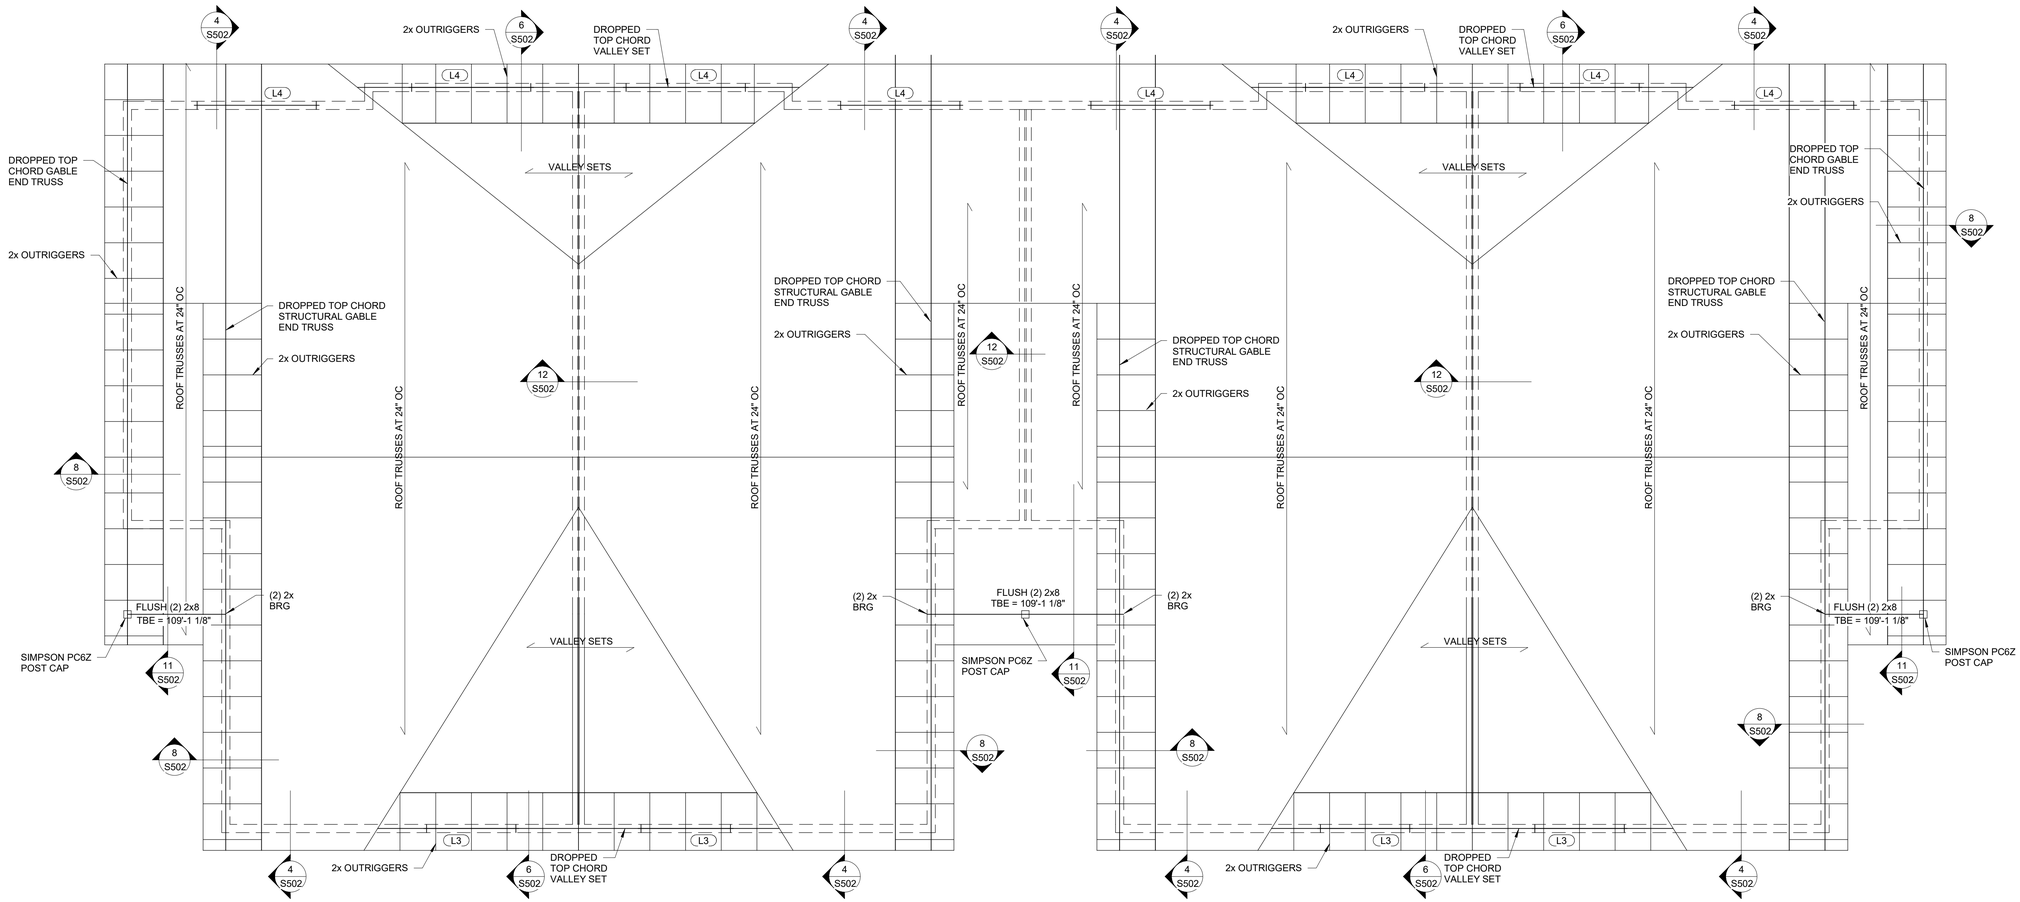1. TBE = 119'-9".
2. SEE ARCHITECTURAL DRAWINGS FOR ROOF SLOPES.
3. PROVIDE BRIDGING FOR ROOF TRUSSES ACCORDING TO MANUFACTURER'S RECOMMENDATIONS.
4. VERIFY ALL OVERHANG AND EAVE CONDITIONS W/ ARCH PLANS.
5. DIMENSIONAL LUMBER ROOF JOISTS TO HAVE BRIDGING AT INTERVALS NOT TO EXCEED 8'-0".
6. TIE NON-BEARING WALLS TO BOTTOM CHORD OF ROOF TRUSS AT 3'-0" OC.
7. ALL BEARING STUDS AT GIRDERS AND OPENINGS CONTINUOUS DOWN TO THE FOUNDATION.
8. ROOF SHEATHING TO BE 1/2" APA RATED SHEATHING. SEE DETAIL 3/S502 FOR NAILING PATTERN.
9. END JOINT OF SHEATHING SHALL BE STAGGERED
10. ROOF SHEATHING CONTINUOUS UNDER ALL VALLEY SETS.
11. PLYWOOD CLIPS SHALL BE USED WHEN SUPPORTING MEMBERS ARE SPACED GREATER THAN 16" OC.
12. SEE ARCH DRAWINGS FOR ATTIC ACCESS OPENING
13. COORDINATE ALL OPENINGS W/ ARCH, MEP AND STRUCT.
14. SEE SHEET S001 FOR IBC FASTENING SCHEDULE.
15. SEE SHEET S001 FOR STRUCTURAL ABBREVIATIONS.
16. SEE SHEET S000 FOR GENERAL STRUCTURAL NOTES.
17. SEE 1/S501 FOR LINTEL DETAIL.

COLE GROUP ARCHITECTS LLC.
214 1st Street South, Suite 102
Stillwater, MN 55082
(320) 294-0270
www.colegroparchitects.com

Larson Engineering
3524 Labore Road
White Bear Lake, MN 55110
651.481.9120 Fax: 651.481.9201
www.larsonengr.com

I hereby certify that this plan, specifications, or report was prepared by me or under my direct supervision and that I am a duly licensed professional engineer under the laws of the State of Minnesota.

Catherine A. Kraus

Reg No: 25407

Date: 06/22/2020

RED WING TOWN HOMES BLDG

RED WING, MN

PERMIT SET 6-22-2020

Revisions:
No: Date: Description:

Sheet Title:
4 PLEX BLDG C
ROOF FRAMING
PLAN

Project No:
1120010.3
Drawn by: AJM
Checked by: CAK
Date: 06-22-2020

Sheet No:
S132

PLOTTED: 7/29/2020 3:58:45 PM

2020 Larson Engineering, Inc. All rights reserved.




## 1 S140 4 - Plex Bldg D - Foundation Plan

1/4" = 1'-0"

| CONTINUOUS FOOTING SCHEDULE | | |
|---|---|---|
| **MARK** | **DESCRIPTION** | **REINFORCING** |
| CF1.6 | 1'-8" W x 1'-0" DP | (2) #5 CONT, BOTT |
| CF2.0 | 2'-0" W x 1'-0" DP | (2) #5 CONT, BOTT |
| CF2.5 | 2'-6" W x 1'-0" DP | (2) #5 CONT, BOTT |
| CF4.5 | 4'-6" W x 1'-0" DP | (3) #5 LONG TOP, (2) #5 LONG BOTT, #4 AT 18" OC TRANS |

| ISOLATED FOOTING SCHEDULE | | |
|---|---|---|
| **MARK** | **DESCRIPTION** | **REINFORCING** |
| F4.0 | 4'-0" x 4'-0" x 1'-2" DP | (4) #5 EA WAY, TOP AND BOTT |
| F5.0 | 5'-0" x 5'-0" x 1'-2" DP | (5) #5 EA WAY, TOP AND BOTT |
| F7x4 | 7'-0" x 4'-0" x 1'-2" DP | (5) #5 LONG TOP AND BOTT<br>(7) #5 TRANS TOP AND BOTT |

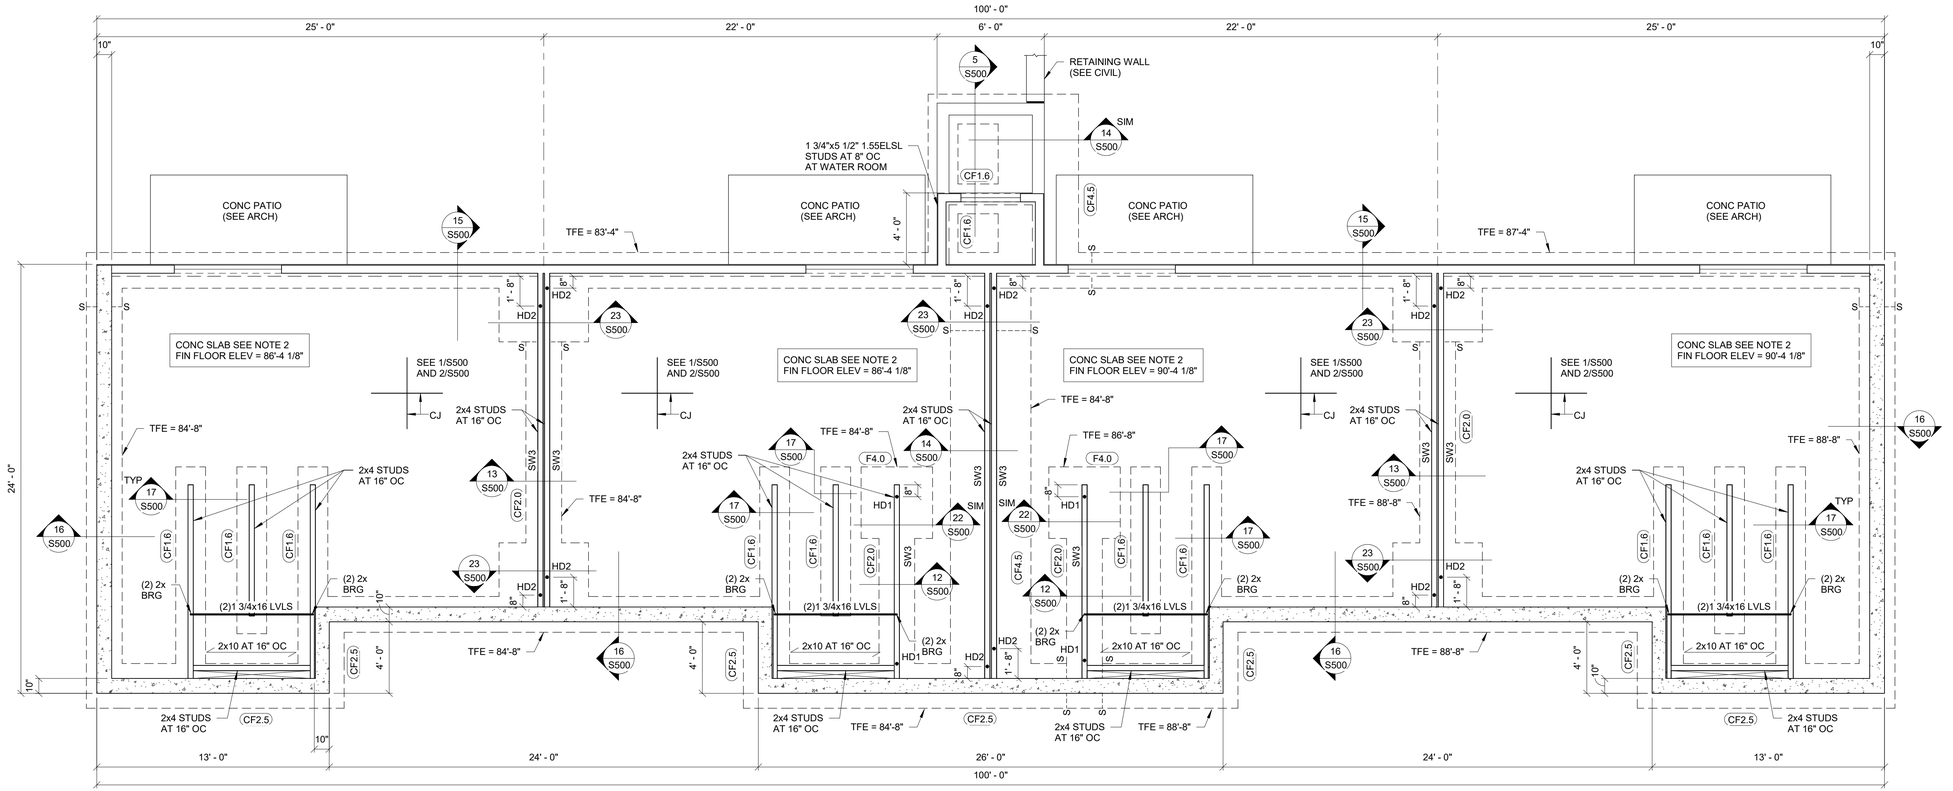FOUNDATION PLAN NOTES:

1. T/FTG = SEE PLAN.
2. SLAB ON GRADE: 4" CONC SLAB W/ 1.5 LB/CU YD FIBER MESH REINFORCING OVER 10-MIL POLY VAPOR BARRIER ON 6" COMPACTED GRANULAR FILL.
3. SEE DETAILS 1/S500 AND 2/S500 FOR CONSTRUCTION AND CONTRACTION JOINTS FOR SLAB ON GRADE.
4. BASEMENT WALLS: 10" CIP WITH #6 AT 10" OC EW, EA FACE, UNO. EXTERIOR WALLS ABOVE GRADE: 2x6 STUDS AT 16" OC, UNO.
5. EXTERIOR WALL FOOTINGS SHALL BE CF2.0, UNO.
6. STOOP WALL FOOTINGS SHALL BE CF1.8, UNO.
7. SEE DETAIL 3/S500 FOR STEP FOOTING DETAIL.
8. SEE ARCHITECTURAL DRAWINGS FOR ALL SLAB SLOPES AND FLOOR DRAINS.
9. SEE DETAIL 10/S500 FOR REINFORCING AT WALL CORNERS AND INTERSECTIONS.
10. SEE 11/S500 FOR CIP WALL OPENING REINFORCEMENT.
11. COORDINATE ALL OPENINGS W/ ARCH, MEP AND STRUCT.
12. SEE ARCH FOR DRAIN TILE AND RADON DETAILING.
13. SEE DETAIL 2/S502 FOR EXTERIOR SHEATHING FASTENING AND DETAIL 1/S502 FOR INTERIOR SHEATHING FASTENING.
14. FOUNDATION WALLS TO BE BACKFILLED WITH FREE-DRAINING MATERIAL.
15. CONCRETE WALLS MUST BE BRACED AT TOP PRIOR TO BACKFILLING.
16. HEAVY EQUIPMENT NOT ALLOWED WITHIN 10 FEET OF BELOW GRADE BASEMENT WALLS
17. SEE SHEET S000 FOR GENERAL STRUCTURAL NOTES.
18. SEE SHEET S001 FOR ADDITIONAL SCHEDULES AND ABREVIATIONS.

| SHEAR WALL SCHEDULE | |
|---|---|
| **MARK** | **DESCRIPTION** |
| SW1 | (1) PLY 5/8" GYP BOARD, (1) SIDE W/ 6d COOLER NAILS (0.092" x 1 7/8" LONG, 1/4" HEAD) AT 6" OC AT EDGES AND FIELD |
| SW2 | (1) PLY 7/16" APA RATED PLYWOOD OR OSB, (1) SIDE W/ 8d COMMON NAILS AT 6" OC AT EDGES, 12" OC IN FIELD |
| SW3 | (1) PLY 15/32" APA RATED PLYWOOD OR OSB, (1) SIDE W/ 10d COMMON NAILS AT 4" OC AT EGES, 12" OC IN FIELD |

SHEAR WALL NOTES:

1. EXTERIOR WALLS TO BE SHEATHED AS SW2, UNO.
2. NOTE: SW3 REQUIRES DIFFERENT SHEATHING THICKNESS AND NAIL SIZE
3. SW NAILING TO CONTINUE AROUND ALL OPENINGS IN WALLS.
4. ALL SHEAR WALLS TO BE BLOCKED.

| HOLD DOWN SCHEDULE | |
|---|---|
| **MARK** | **DESCRIPTION** |
| HD1 | SIMPSON HDU2-SDS2.5 W/ 5/8" DIA SSTB16 ANCHOR BOLT, (2) 2x WOOD MEMBERS |
| HD2 | SIMPSON HDU5-SDS2.5 W/ 5/8" DIA SSTB24 ANCHOR BOLT, (2) 2x WOOD MEMBERS |


COLE GROUP ARCHITECTS LLC.
214 1st Ave. South, Suite 102
Hopkins, MN 55343
(320) 894-0270
www.colegrouparchitects.com

Larson Engineering
3524 Labore Road
White Bear Lake, MN 55110
651.481.9120 Fax: 651.481.9201
www.larsonengr.com


I hereby certify that this plan, specifications, or report was prepared by me or under my direct supervision and that I am a duly licensed Professional Engineer under the laws of the State of Minnesota.

Catherine A. Krall

Date: 6/22/2020 Reg No: 25407

PERMIT SET 6-22-2020

RED WING TOWN HOMES BLDG
RED WING, MN

Revisions:
No: Date: Description:

Sheet Title:
4 PLEX BLDG D
FOUNDATION PLAN

Project No:
1120010.3
Drawn by: AJM
Checked by: CAK
Date: 06-22-2020

Sheet No:
S140

PLOTTED: 7/29/2020 3:58:50 PM

2020 Larson Engineering, Inc. All rights reserved.




## 1 S141 4 - Plex Bldg D - First Floor Framing Plan

1/4" = 1'-0"

### CONTINUOUS FOOTING SCHEDULE

| MARK | DESCRIPTION | REINFORCING |
|---|---|---|
| CF1.6 | 1'-8" W x 1'-0" DP | (2) #5 CONT, BOTT |
| CF2.0 | 2'-0" W x 1'-0" DP | (2) #5 CONT, BOTT |
| CF2.5 | 2'-6" W x 1'-0" DP | (2) #5 CONT, BOTT |
| CF4.5 | 4'-6" W x 1'-0" DP | (3) #5 LONG TOP, (2) #5 LONG BOTT, #4 AT 18" OC TRANS |
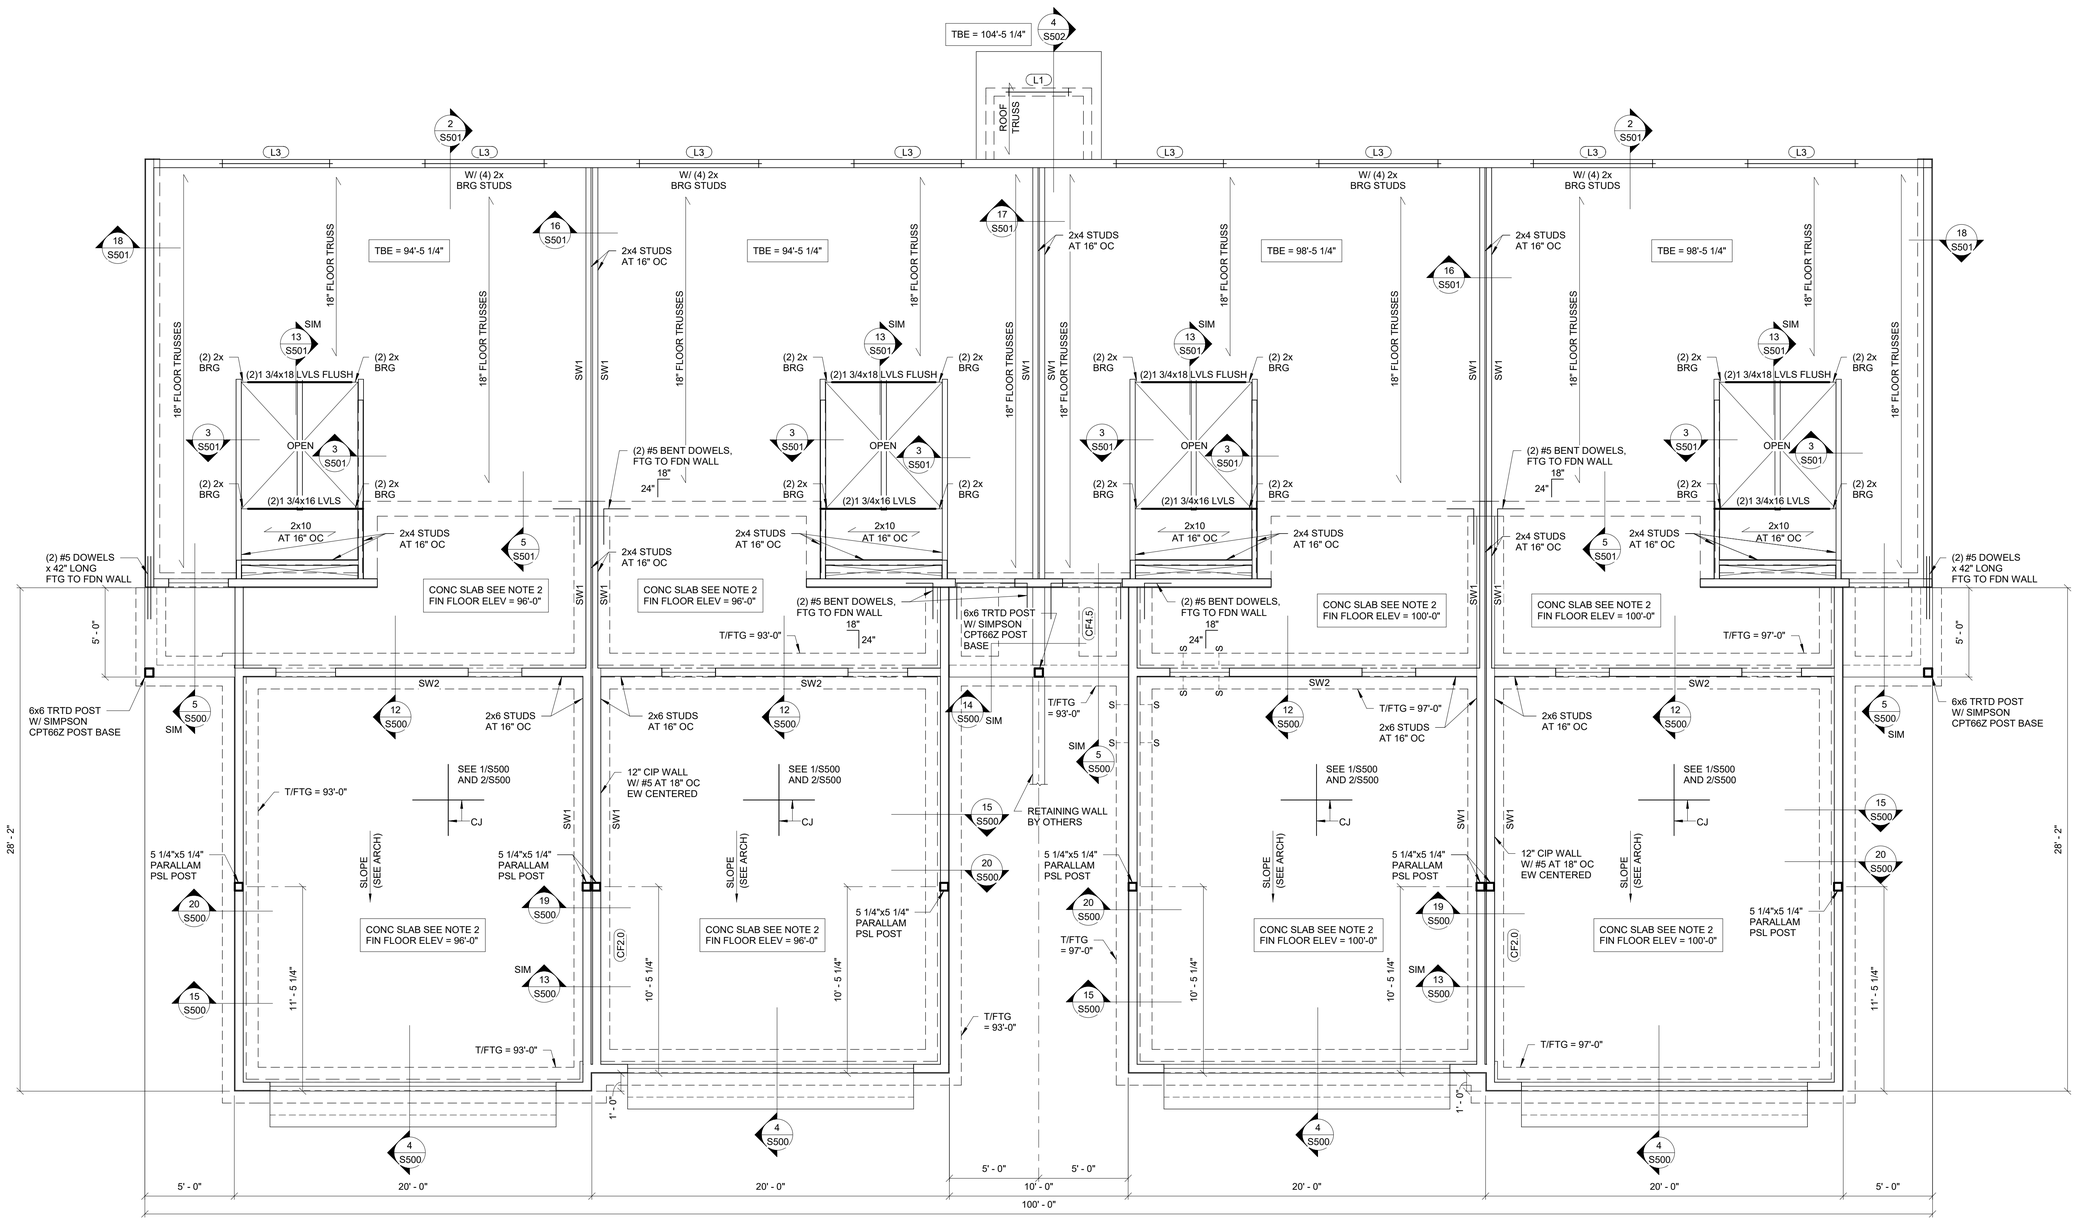
### ISOLATED FOOTING SCHEDULE

| MARK | DESCRIPTION | REINFORCING |
|---|---|---|
| F4.0 | 4'-0" x 4'-0" x 1'-2" DP | (4) #5 EA WAY, TOP AND BOTT |
| F5.0 | 5'-0" x 5'-0" x 1'-2" DP | (5) #5 EA WAY, TOP AND BOTT |
| F7x4 | 7'-0" x 4'-0" x 1'-2" DP | (5) #5 LONG TOP AND BOTT<br>(7) #5 TRANS TOP AND BOTT |

### LINTEL SCHEDULE

| MARK | DESCRIPTION | COMMENTS |
|---|---|---|
| L1 | (2) 2x8 | (1) 2x6 BRG, (1) 2x6 KING, TYP UNO |
| L2 | (2) 2x10 | (2) 2x6 BRG, (2) 2x6 KING, TYP UNO |
| L3 | (2) 2x12 | (2) 2x6 BRG, (2) 2x6 KING, TYP UNO |
| L4 | (2) 1 3/4"x9 1/4" LVL'S | (2) 2x6 BRG, (2) 2x6 KING BETWEEN 2ND FLOOR AND ROOF<br>(3) 2x6 BRG, (2) 2x6 KING, BETWEEN 1ST AND 2ND FLOOR |
| L5 | (2) 1 3/4"x11 7/8" LVL'S | (3) 2x6 BRG, (2) 2x6 KING, TYP UNO |
| L6 | (3) 1 3/4"x11 7/8" LVL'S | (4) 2x6 BRG, (3) 2x6 KING |

FLOOR FRAMING PLAN NOTES:

1. TBE = SEE PLAN.
2. ALL EXTERIOR WALL STUDS TO BE 2x6 AT 16" OC, UNO.
3. VERIFY ALL DIMENSIONS WITH ARCH DRAWINGS.
4. FLOOR SHEATHING TO BE 3/4" TONGUE AND GROOVE PLYWOOD GLUED AND NAILED W/10d COMMON NAILS AT 6" OC AT EDGES, 12" OC IN FIELD.
5. SEE ARCH FOR ALL OPENING SIZES AND LOCATIONS.
6. ALL TRUSSES AND/ OR ENGINEERED FLOORS TO BE DESIGNED FOR A LIVE LOAD DEFLECTION OF L/480.
7. ADJUST TRUSS SPACING AS NECESSARY FOR LOAD AND DEFLECTION REQUIREMENTS. (MAX 24" OC).
8. PROVIDE BRIDGING FOR FLOOR TRUSSES ACCORDING TO MANUFACTURER'S RECOMMENDATION.
9. DIMENSIONAL LUMBER FLOOR JOISTS TO HAVE BRIDGING AT INTERVALS NOT TO EXCEED 8'-0".
10. COORDINATE ALL TRUSSES WITH PLUMBING LOCATIONS.
11. COORDINATE ALL OPENINGS W/ ARCH, MEP AND STRUCT
12. SEE SHEET S001 FOR IBC FASTENING SCHEDULE.
13. SEE SHEET S001 FOR STRUCTURAL ABBREVIATIONS.
14. SEE SHEET S000 FOR GENERAL STRUCTURAL NOTES.
15. SEE 1/S501 FOR LINTEL DETAIL.

FOUNDATION PLAN NOTES:

1. T/FTG = SEE PLAN.
2. SLAB ON GRADE: 4" CONC SLAB W/ 1.5 LB/CU YD FIBER MESH REINFORCING OVER 10-MIL POLY VAPOR BARRIER ON 6" COMPACTED GRANULAR FILL.
3. SEE DETAILS 1/S500 AND 2/S500 FOR CONSTRUCTION AND CONTRACTION JOINTS FOR SLAB ON GRADE.
4. EXTERIOR BASEMENT WALLS: 8" CIP WITH #5 AT 18" OC EW, CENTERED, UNO.
   EXTERIOR WALLS ABOVE GRADE: 2x6 STUDS AT 16" OC, UNO.
5. EXTERIOR WALL FOOTINGS SHALL BE CF2.0, UNO.
6. STOOP WALL FOOTINGS SHALL BE CF1.8, UNO.
7. SEE DETAIL 3/S500 FOR STEP FOOTING DETAIL.
8. SEE ARCHITECTURAL DRAWINGS FOR ALL SLAB SLOPES AND FLOOR DRAINS.
9. SEE DETAIL 10/S500 FOR REINFORCING AT WALL CORNERS AND INTERSECTIONS.
10. SEE 11/S500 FOR CIP WALL OPENING REINFORCEMENT.
11. COORDINATE ALL OPENINGS W/ ARCH, MEP AND STRUCT.
12. SEE ARCH FOR DRAIN TILE AND RADON DETAILING.
13. SEE DETAIL 2/S502 FOR EXTERIOR SHEATHING FASTENING AND DETAIL 1/S502 FOR INTERIOR SHEATHING FASTENING.
14. FOUNDATION WALLS TO BE BACKFILLED WITH FREE-DRAINING MATERIAL.
15. CONCRETE WALLS MUST BE BRACED AT TOP PRIOR TO BACKFILLING.
16. HEAVY EQUIPMENT NOT ALLOWED WITHIN 10 FEET OF BELOW GRADE BASEMENT WALLS
17. SEE SHEET S000 FOR GENERAL STRUCTURAL NOTES.
18. SEE SHEET S001 FOR ADDITIONAL SCHEDULES AND ABREVIATIONS.

### SHEAR WALL SCHEDULE

| MARK | DESCRIPTION |
|---|---|
| SW1 | (1) PLY 5/8" GYP BOARD, (1) SIDE W/ 6d COOLER NAILS (0.092" x 1 7/8" LONG, 1/4" HEAD) AT 6" OC AT EDGES AND FIELD |
| SW2 | (1) PLY 7/16" APA RATED PLYWOOD OR OSB, (1) SIDE W/ 8d COMMON NAILS AT 6" OC AT EDGES, 12" OC IN FIELD |
| SW3 | (1) PLY 15/32" APA RATED PLYWOOD OR OSB, (1) SIDE W/ 10d COMMON NAILS AT 4" OC AT EGES, 12" OC IN FIELD |

SHEAR WALL NOTES:

1. EXTERIOR WALLS TO BE SHEATHED AS SW2, UNO.
2. NOTE: SW3 REQUIRES DIFFERENT SHEATHING THICKNESS AND NAIL SIZE
3. SW NAILING TO CONTINUE AROUND ALL OPENINGS IN WALLS.
4. ALL SHEAR WALLS TO BE BLOCKED.

2020 Larson Engineering, Inc. All rights reserved.

COLE GROUP ARCHITECTS LLC.
214 1st Street South, Suite 102
Hopkins, MN 55343
(320) 634-0270
www.colegroparchitects.com

Larson Engineering
3524 Labore Road
White Bear Lake, MN 55110
651.481.9120 Fax: 651.481.9201
www.larsoneng.com

I hereby certify that this plan, specifications, or report was prepared by me or under my direct supervision and that I am a duly licensed Professional Engineer under the laws of the State of Minnesota.

Catherine A. Krause
Date: 07/22/2020
Reg No: 25407

PERMIT SET 6-22-2020

RED WING TOWN HOMES BLDG D
RED WING, MN

Revisions:
No: Date: Description:

Sheet Title:
4 PLEX BLDG D
FIRST FLOOR
FRAMING PLAN

Project No:
11200103
Drawn by: AJM
Checked by: CAK
Date: 06-22-2020

Sheet No:
S141

PLOTTED: 7/29/2020 3:50:00 PM




## 1/S142 4 - Plex Bldg D - Second Floor Framing Plan

1/4" = 1'-0"

| SHEAR WALL SCHEDULE | |
|---|---|
| **MARK** | **DESCRIPTION** |
| SW1 | (1) PLY 5/8" GYP BOARD, (1) SIDE W/ 6d COOLER NAILS (0.092" x 1 7/8" LONG, 1/4" HEAD) AT 6" OC AT EDGES AND FIELD |
| SW2 | (1) PLY 7/16" APA RATED PLYWOOD OR OSB, (1) SIDE W/ 8d COMMON NAILS AT 6" OC AT EDGES, 12" OC IN FIELD |
| SW3 | (1) PLY 15/32" APA RATED PLYWOOD OR OSB, (1) SIDE W/ 10d COMMON NAILS AT 4" OC AT EGES, 12" OC IN FIELD |

SHEAR WALL NOTES:
1. EXTERIOR WALLS TO BE SHEATHED AS SW2, UNO.
2. NOTE: SW3 REQUIRES DIFFERENT SHEATHING THICKNESS AND NAIL SIZE
3. SW NAILING TO CONTINUE AROUND ALL OPENINGS IN WALLS.
4. ALL SHEAR WALLS TO BE BLOCKED.

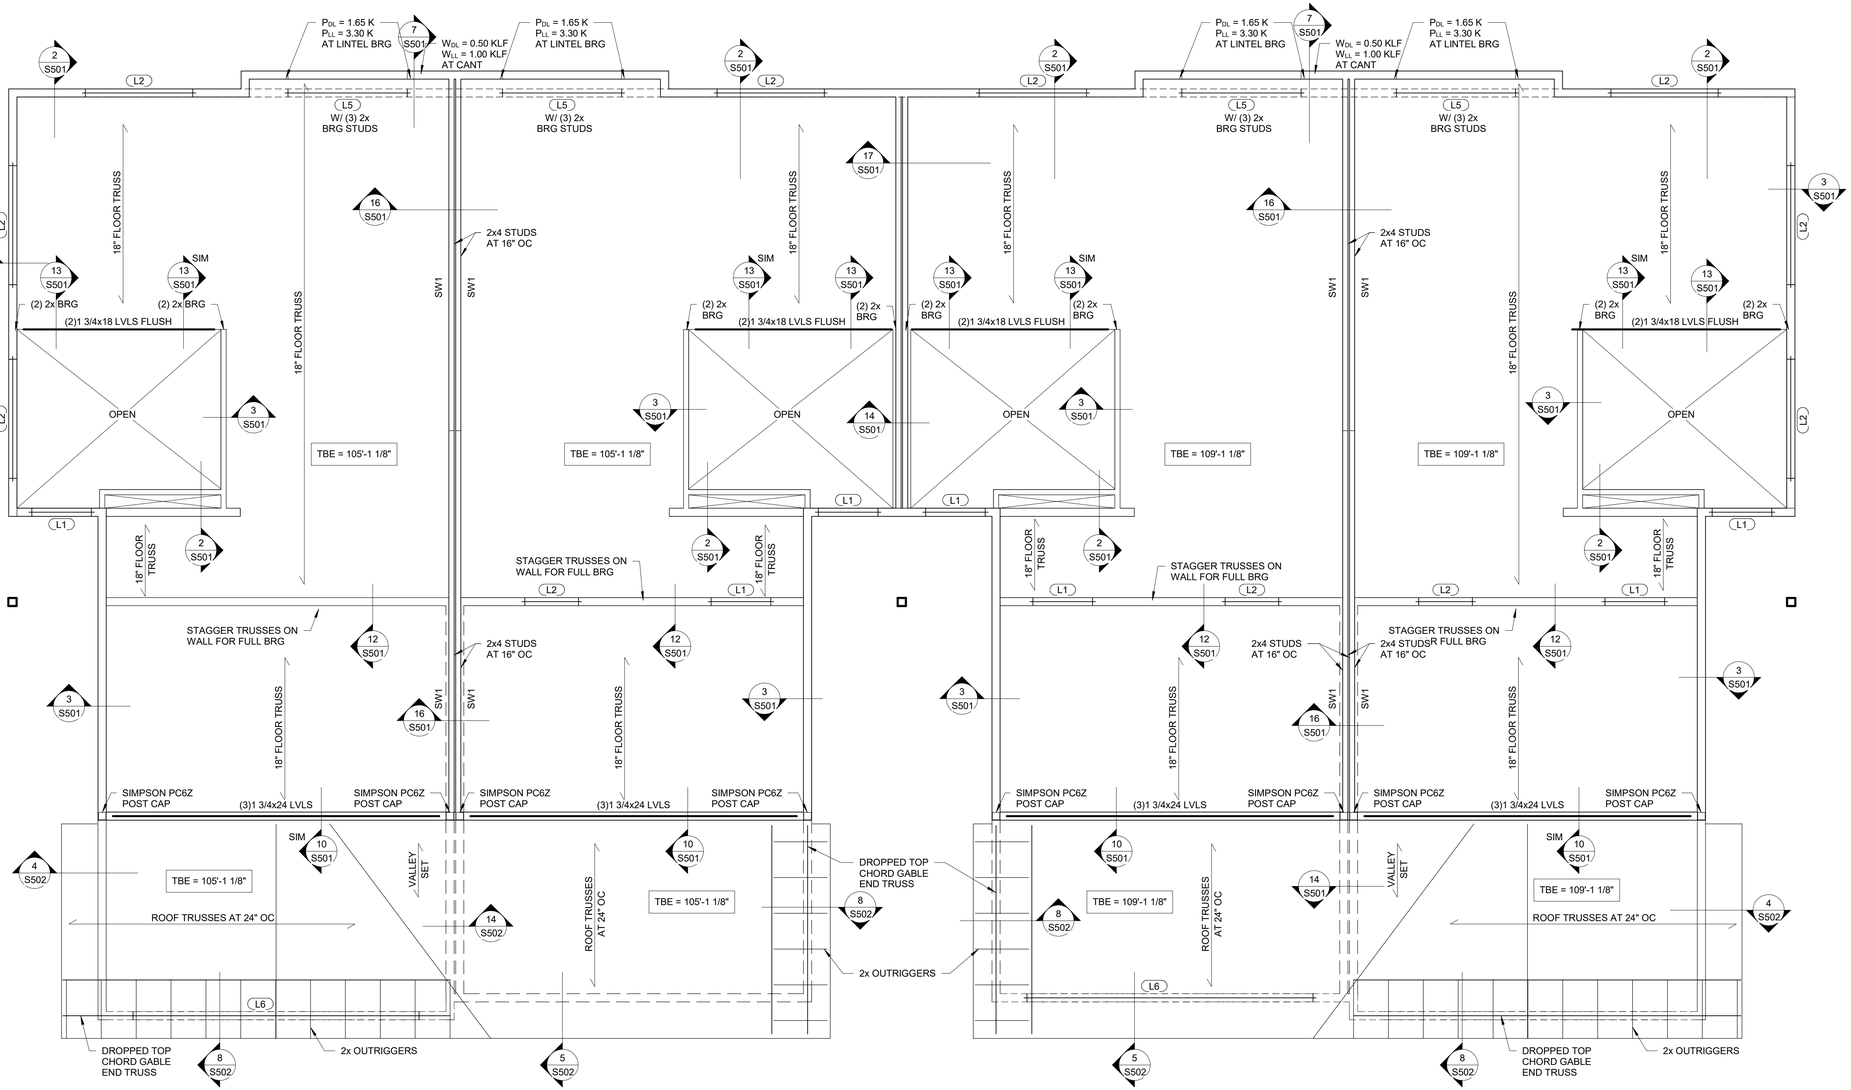FLOOR FRAMING PLAN NOTES:

1. TBE = SEE PLAN.
2. ALL EXTERIOR WALL STUDS TO BE 2x6 AT 16" OC, UNO.
3. VERIFY ALL DIMENSIONS WITH ARCH DRAWINGS.
4. FLOOR SHEATHING TO BE 3/4" TONGUE AND GROOVE PLYWOOD GLUED AND NAILED W/10d COMMON NAILS AT 6" OC AT EDGES, 12" OC IN FIELD.
5. SEE ARCH FOR ALL OPENING SIZES AND LOCATIONS.
6. ALL TRUSSES AND/ OR ENGINEERED FLOORS TO BE DESIGNED FOR A LIVE LOAD DEFLECTION OF L/480.
7. ADJUST TRUSS SPACING AS NECESSARY FOR LOAD AND DEFLECTION REQUIREMENTS. (MAX 24" OC).
8. PROVIDE BRIDGING FOR FLOOR TRUSSES ACCORDING TO MANUFACTURER'S RECOMMENDATION.
9. DIMENSIONAL LUMBER FLOOR JOISTS TO HAVE BRIDGING AT INTERVALS NOT TO EXCEED 8'-0".
10. COORDINATE ALL TRUSSES WITH PLUMBING LOCATIONS.
11. COORDINATE ALL OPENINGS W/ ARCH, MEP AND STRUCT
12. SEE SHEET S001 FOR IBC FASTENING SCHEDULE.
13. SEE SHEET S001 FOR STRUCTURAL ABBREVIATIONS.
14. SEE SHEET S000 FOR GENERAL STRUCTURAL NOTES.
15. SEE 1/S501 FOR LINTEL DETAIL.

| LINTEL SCHEDULE | | |
|---|---|---|
| **MARK** | **DESCRIPTION** | **COMMENTS** |
| L1 | (2) 2x8 | (1) 2x6 BRG, (1) 2x6 KING, TYP UNO |
| L2 | (2) 2x10 | (2) 2x6 BRG, (2) 2x6 KING, TYP UNO |
| L3 | (2) 2x12 | (2) 2x6 BRG, (2) 2x6 KING, TYP UNO |
| L4 | (2) 1 3/4"x9 1/4" LVL'S | (2) 2x6 BRG, (2) 2x6 KING BETWEEN 2ND FLOOR AND ROOF<br>(3) 2x6 BRG, (2) 2x6 KING, BETWEEN 1ST AND 2ND FLOOR |
| L5 | (2) 1 3/4"x11 7/8" LVL'S | (3) 2x6 BRG, (2) 2x6 KING, TYP UNO |
| L6 | (3) 1 3/4"x11 7/8" LVL'S | (4) 2x6 BRG, (3) 2x6 KING |

COLE GROUP ARCHITECTS LLC.
214 1st Ave. South, Suite 102
Saint Cloud, MN 56301
(320) 654-0270
www.colegrouparchitects.com

Larson Engineering
3524 Labore Road
White Bear Lake, MN 55110
651.481.9120 Fax: 651.481.9201
www.larsonengr.com

I hereby certify that this plan, specifications, or report was prepared by me or under my direct supervision and that I am a duly licensed Professional Engineer under the laws of the State of Minnesota.

Catherine A. Kraft
Date: 07/22/2020 Reg No: 25407

PERMIT SET 6-22-2020

| Revisions: No: | Date: | Description: |
|---|---|---|

RED WING TOWN HOMES BLDG
RED WING, MN

Sheet Title:
4 PLEX BLDG D
SECOND FLOOR
FRAMING PLAN

Project No:
1120019
Drawn by: AJM
Checked by: CAK
Date: 06-22-2020

Sheet No:
S142

PLOTTED: 7/29/2020 3:50:08 PM

2020 Larson Engineering, Inc. All rights reserved.




1 S143 **4 - Plex Bldg D - Roof Framing Plan**

1/4" = 1'-0"

ROOF FRAMING PLAN NOTES:

1. TBE = SEE PLAN, UNO.
2. SEE ARCHITECTURAL DRAWINGS FOR ROOF SLOPES.
3. PROVIDE BRIDGING FOR ROOF TRUSSES ACCORDING TO MANUFACTURER'S RECOMMENDATIONS.
4. VERIFY ALL OVERHANG AND EAVE CONDITIONS W/ ARCH PLANS.
5. DIMENSIONAL LUMBER ROOF JOISTS TO HAVE BRIDGING AT INTERVALS NOT TO EXCEED 8'-0".
6. TIE NON-BEARING WALLS TO BOTTOM CHORD OF ROOF TRUSS AT 3'-0" OC.
7. ALL BEARING STUDS AT GIRDERS AND OPENINGS CONTINUOUS DOWN TO THE FOUNDATION.
8. ROOF SHEATHING TO BE 1/2" APA RATED SHEATHING. SEE DETAIL 3/S502 FOR NAILING PATTERN.
9. END JOINT OF SHEATHING SHALL BE STAGGERED
10. ROOF SHEATHING CONTINUOUS UNDER ALL VALLEY SETS.
11. PLYWOOD CLIPS SHALL BE USED WHEN SUPPORTING MEMBERS ARE SPACED GREATER THAN 16" OC.
12. SEE ARCH DRAWINGS FOR ATTIC ACCESS OPENING
13. COORDINATE ALL OPENINGS W/ ARCH, MEP AND STRUCT.
14. SEE SHEET S001 FOR IBC FASTENING SCHEDULE.
15. SEE SHEET S001 FOR STRUCTURAL ABBREVIATIONS.
16. SEE SHEET S000 FOR GENERAL STRUCTURAL NOTES.
17. SEE 1/S501 FOR LINTEL DETAIL.

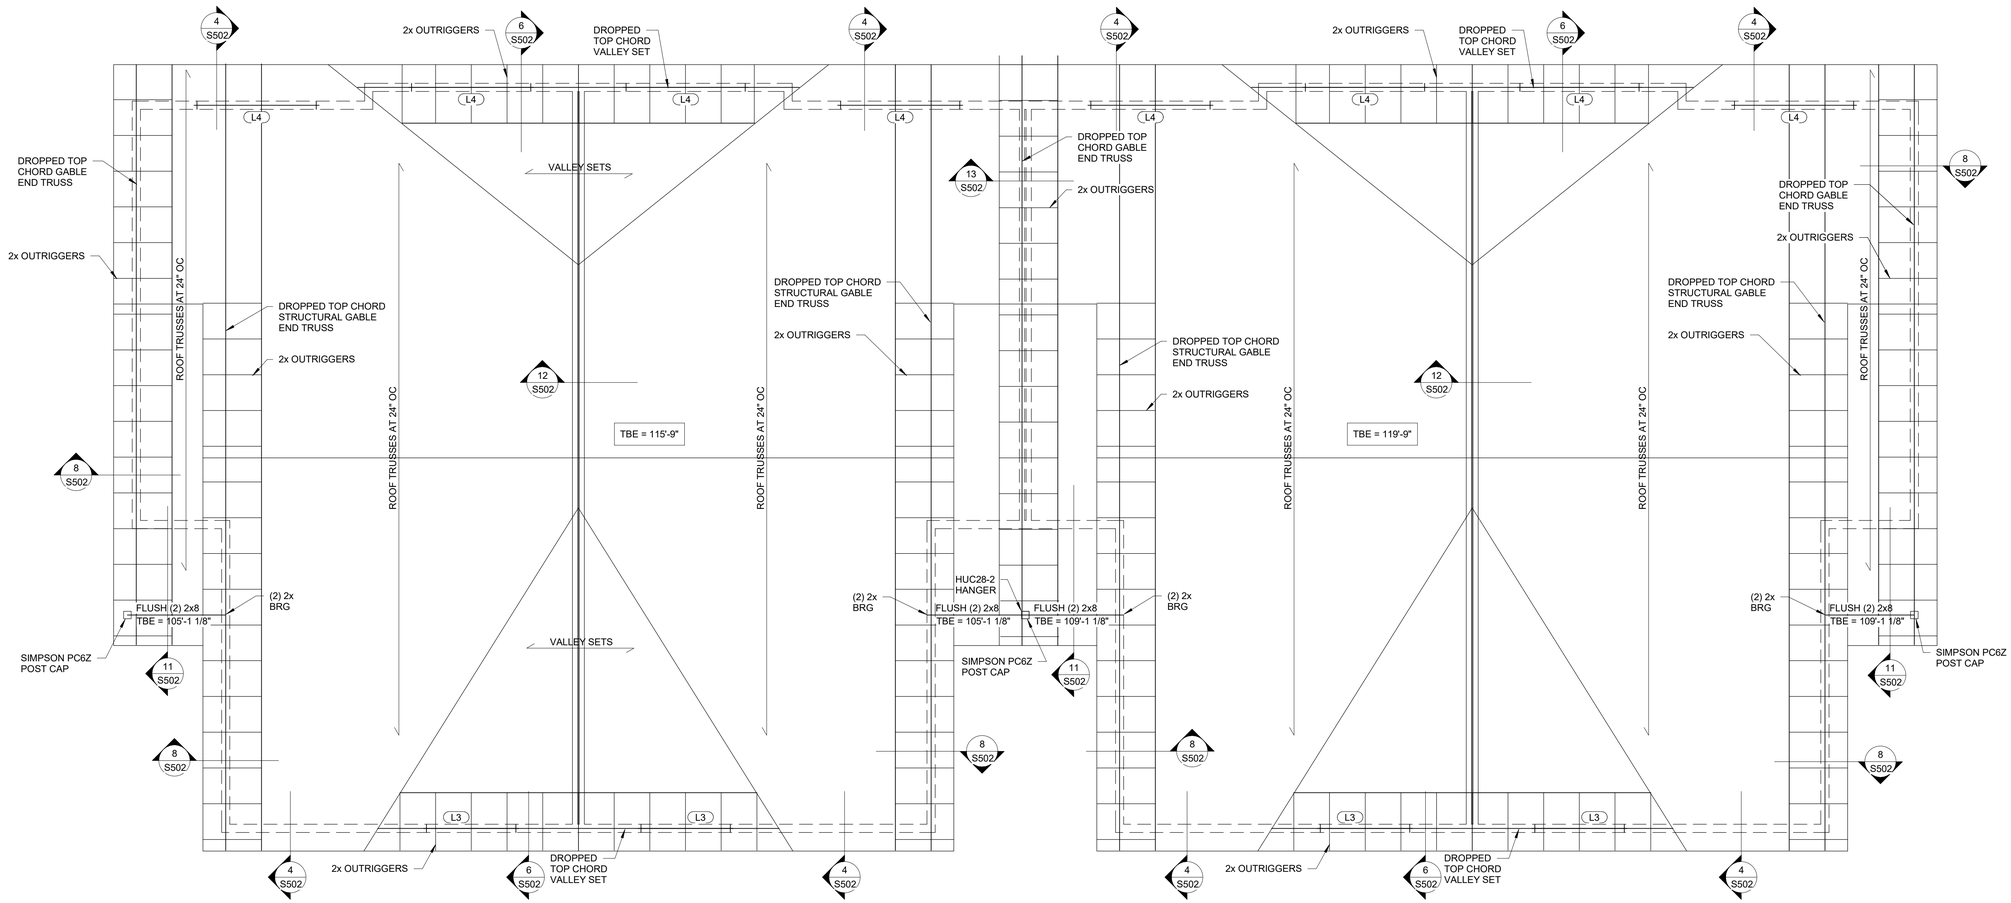**LINTEL SCHEDULE**

| MARK | DESCRIPTION | COMMENTS |
|---|---|---|
| L1 | (2) 2x8 | (1) 2x6 BRG, (1) 2x6 KING, TYP UNO |
| L2 | (2) 2x10 | (2) 2x6 BRG, (2) 2x6 KING, TYP UNO |
| L3 | (2) 2x12 | (2) 2x6 BRG, (2) 2x6 KING, TYP UNO |
| L4 | (2) 1 3/4"x9 1/4" LVL'S | (2) 2x6 BRG, (2) 2x6 KING BETWEEN 2ND FLOOR AND ROOF<br>(3) 2x6 BRG, (2) 2x6 KING, BETWEEN 1ST AND 2ND FLOOR |
| L5 | (2) 1 3/4"x11 7/8" LVL'S | (3) 2x6 BRG, (2) 2x6 KING, TYP UNO |
| L6 | (3) 1 3/4"x11 7/8" LVL'S | (4) 2x6 BRG, (3) 2x6 KING |

COLE GROUP ARCHITECTS LLC.
214 1st Street South, Suite 102
Stillwater, MN 55082
(320)-234-0270
www.colegroparchitects.com

Larson Engineering
3524 Laborie Road
White Bear Lake, MN 55110
651.481.9120 Fax: 651.481.9201
www.larsonengr.com

I hereby certify that this plan, specifications, or report was prepared by me or under my direct supervision and that I am a duly licensed Professional Engineer under the laws of the State of Minnesota.

Catherine A. Kraft

Reg No: 25407

Date: 06-22-2020

PERMIT SET 6-22-2020

RED WING TOWN HOMES BLDG D

RED WING, MN

| No. | Date: | Description: |
|---|---|---|

Sheet Title:
4 PLEX BLDG D ROOF FRAMING PLAN

Project No:
1182003

Drawn by: AJM

Checked by: CAK

Date: 06-22-2020

Sheet No:
S143

PLOTTED: 7/29/2020 3:30:12 PM

2020 Larson Engineering, Inc. All rights reserved.




NOTES:
1. TO BE USED AT END OF EACH POUR
2. SLAB REINFORCING, IF PRESENT, SHALL STOP 2" EACH SIDE OF JOINT
3. SAWCUT MUST BE CAREFULLY COORDINATED WITH DOWEL LOCATION

1 S500 SECTION
S500 3/4" = 1'-0"




NOTES:
1. SAW CUT CONTRACTION JOINTS TO BE CUT 4 TO 12 HRS. AFTER CONCRETE HARDENS
2. SPACE CONTRACTION JOINTS AT 36 TIMES THE SLAB THICKNESS, BUT NOT TO EXCEED 15'-0" MAXIMUM.
3. FILL SAWCUT JOINTS WITH SEMI-RIGID EPOXY OR POLYUREA FOR SLABS SUBJECT TO HARD-WHEELED VEHICULAR TRAFFIC.

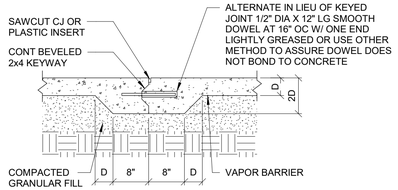2 S500 SECTION
S500 1" = 1'-0"




NOTE:
STEPPED FOOTINGS SHALL BE CAST AS A UNIT

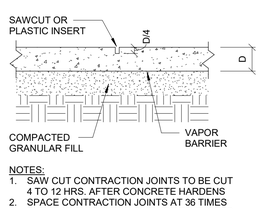3 S500 SECTION
S500 3/4" = 1'-0"




4 S500 SECTION
S500 1/2" = 1'-0"

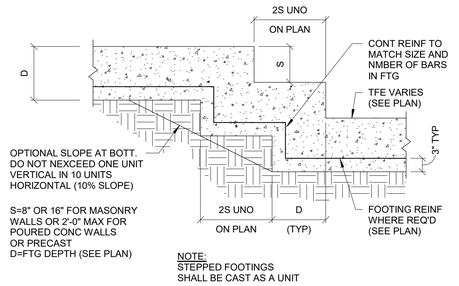


5 S500 SECTION
S500 1/2" = 1'-0"

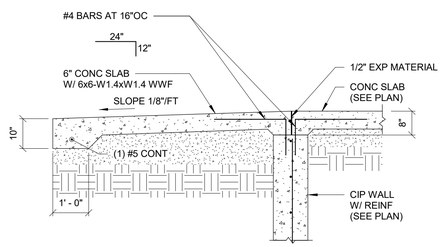


NOTES:
1. SEE PLAN FOR REBAR LOCATION WITHIN WALL
2. MAXIMUM CONTRACTION JOINT SPACING = 20'-0" OC AND WITHIN 10'-0" OF ALL CORNERS

6 S500 SECTION
S500 1 1/2" = 1'-0"

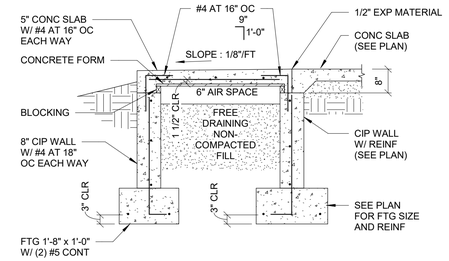


NOTES:
1. SEE PLAN FOR REBAR LOCATION WITHIN WALL
2. MAXIMUM CONTRACTION JOINT SPACING =20'-0" OC AND WITHIN 10'-0" OF ALL CORNERS

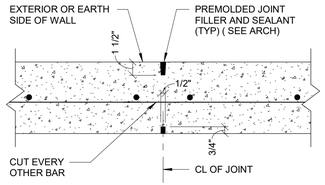7 S500 SECTION
S500 1 1/2" = 1'-0"




NOTES:
1. SEE PLAN FOR REBAR LOCATION WITHIN WALL

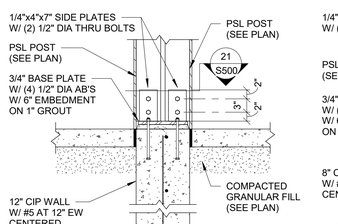8 S500 SECTION
S500 1 1/2" = 1'-0"




NOTES:
1. SEE PLAN FOR REBAR LOCATION WITHIN WALL

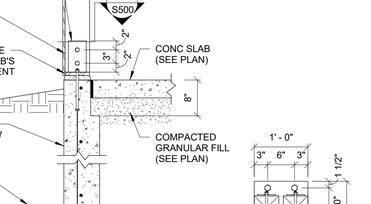9 S500 SECTION
S500 1 1/2" = 1'-0"




PLACE VERT REINF IN CENTER OF WALL UNLESS NOTED OTHERWISE

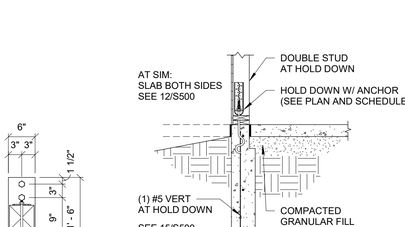**SINGLE CURTAIN OF REINFORCING**

10 S500 SECTION
S500 1/2" = 1'-0"

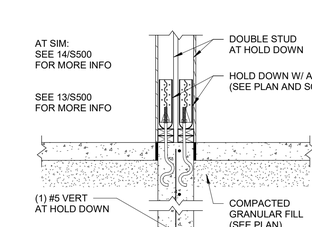


PLACE VERT REINF OUTSIDE HORIZ REINF UNLESS NOTED OTHERWISE

**DOUBLE (OR MORE) CURTAIN OF REINFORCING**




NOTES:
1. SIZE OF BARS TO BE SAME AS MAIN REINFORCING.
2. VERIFY SIZE, QUANTITY, AND LOCATION OF ALL OPENINGS W/PROCESS AND MECHANICAL DWGS.

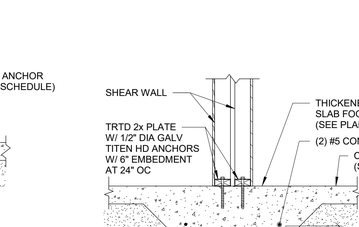11 S500 SECTION
S500 3/8" = 1'-0"




12 S500 SECTION
S500 3/4" = 1'-0"




13 S500 SECTION
S500 3/4" = 1'-0"




14 S500 SECTION
S500 3/4" = 1'-0"




15 S500 SECTION
S500 1/2" = 1'-0"




16 S500 SECTION
S500 3/4" = 1'-0"




17 S500 SECTION
S500 3/4" = 1'-0"




18 S500 SECTION
S500 1/2" = 1'-0"




19 S500 SECTION
S500 3/4" = 1'-0"




20 S500 SECTION
S500 3/4" = 1'-0"




21 S500 SECTION
S500 3/4" = 1'-0"




22 S500 SECTION
S500 1/2" = 1'-0"




23 S500 SECTION
S500 3/4" = 1'-0"




24 S500 SECTION
S500 3/4" = 1'-0"


COLE GROUP ARCHITECTS LLC.
214 1st Street South, Suite 102
Hopkins, MN 55343
(320)234-0270
www.colegrouparchitects.com

Larson Engineering
3524 Labore Road
White Bear Lake, MN 55110
651.481.9120 Fax: 651.481.9201
www.larsoneng.com


I hereby certify that this plan, specifications, or report was prepared by me or under my direct supervision and that I am a duly licensed professional engineer under the laws of the State of Minnesota.

Catherine A. Krall
Date: 6/22/2020
Reg No: 25407

RED WING TOWN HOMES BLDG
RED WING, MN

PERMIT SET 6-22-2020

Revisions:
No: Date: Description:

Sheet Title:
DETAILS

Project No:
1120010.3
Drawn by: AJM
Checked by: CAK
Date: 06-22-2020

Sheet No:
S500

PLOTTED: 7/29/2020 3:59:14 PM

2020 Larson Engineering, Inc. All rights reserved.




1 S501 SECTION 3/4" = 1'-0"




2 S501 SECTION 3/4" = 1'-0"

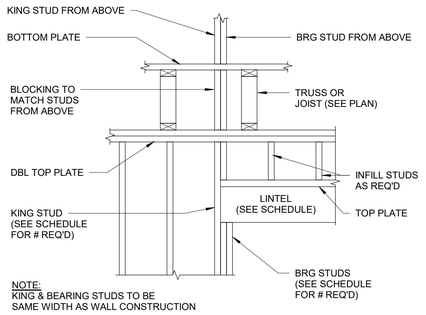


3 S501 SECTION 3/4" = 1'-0"

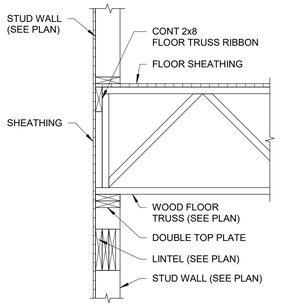


4 S501 SECTION 3/4" = 1'-0"

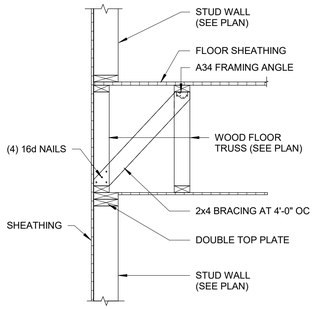


5 S501 SECTION 3/4" = 1'-0"

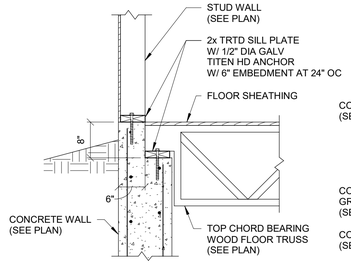


6 S501 SECTION 3/4" = 1'-0"

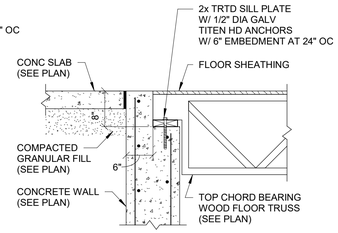


7 S501 SECTION 3/4" = 1'-0"

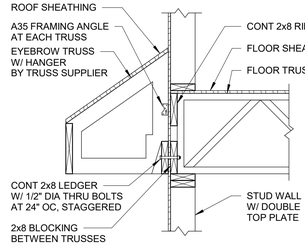


8 S501 SECTION 3/4" = 1'-0"

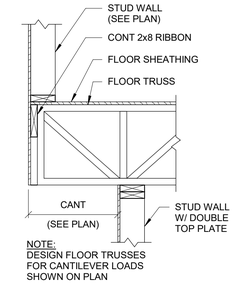


9 S501 SECTION 3/4" = 1'-0"

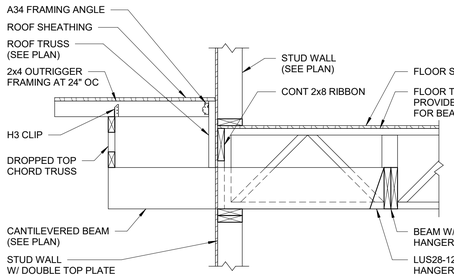


10 S501 SECTION 3/4" = 1'-0"

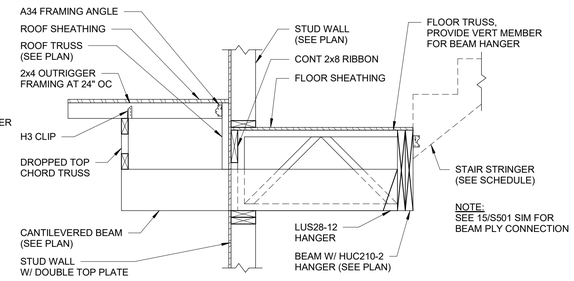


11 S501 SECTION 3/4" = 1'-0"

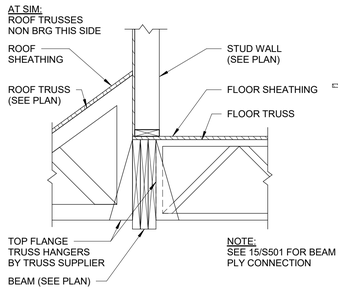


12 S501 SECTION 3/4" = 1'-0"

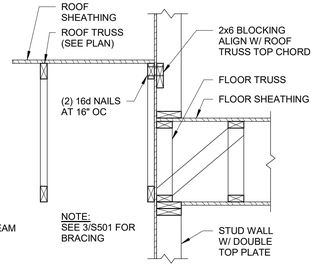


13 S501 SECTION 3/4" = 1'-0"

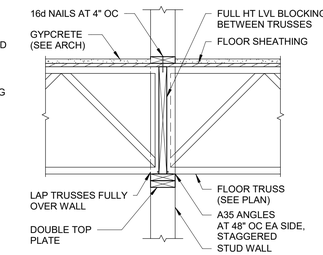


14 S501 SECTION 3/4" = 1'-0"

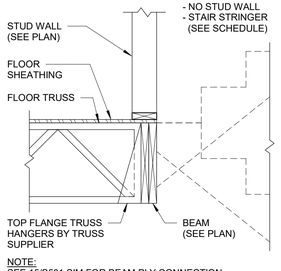


15 S501 SECTION 1 1/2" = 1'-0"

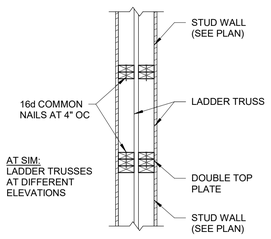


16 S501 SECTION 3/4" = 1'-0"

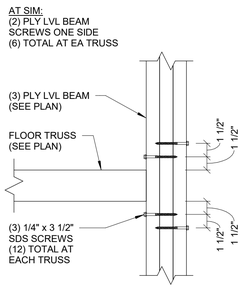


17 S501 SECTION 3/4" = 1'-0"

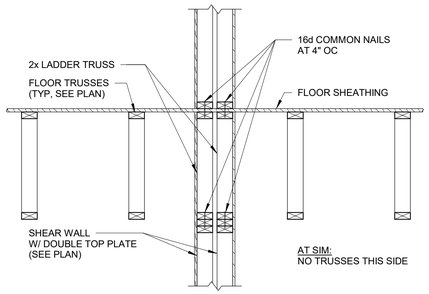


18 S501 SECTION 3/4" = 1'-0"
REF SHEET: S101

Larson Engineering
3524 Labore Road
White Bear Lake, MN 55110
651.481.9120 Fax: 651.481.9201
www.larsonengr.com

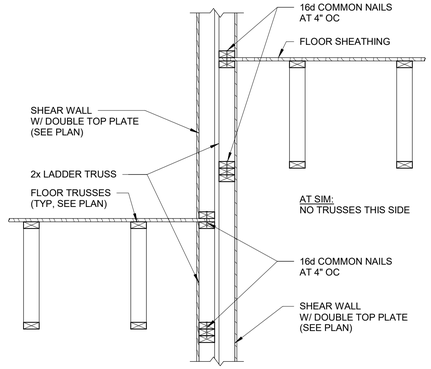COLE GROUP ARCHITECTS LLC.
214 1st Ave. South, Suite 102
Saint Cloud, MN 56301
(320) 654-0270
www.colegrouparchitects.com

I hereby certify that this plan, specifications, or report was prepared by me or under my direct supervision and that I am a duly licensed professional engineer under the laws of the State of Minnesota.

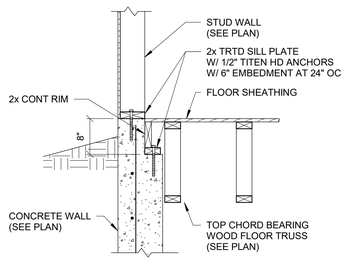Catherine A. Kraft

Date: 6/22/2020 Reg No: 25407

PERMIT SET 6-22-2020

RED WING TOWN HOMES BLDG 1
RED WING, MN

| No. | Date: | Description: |
|---|---|---|

Sheet Title: DETAILS

Project No: 11200103
Drawn by: AJM
Checked by: CAK
Date: 06-22-2020

Sheet No: S501

PLOTTED: 7/29/2020 3:59:16 PM

2020 Larson Engineering, Inc. All rights reserved.

GYPSUM FASTENING PATTERN (BLOCKED HORIZ SHEATHING)




1 S502 SECTION 3/8" = 1'-0"

PLYWOOD/OSB FASTENING PATTERN (BLOCKED)




2 S502 SECTION 1/2" = 1'-0"

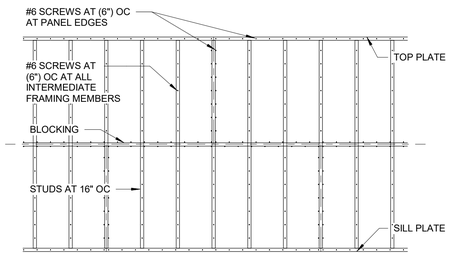ROOF SHEATHING NAILING PATTERN




3 S502 SECTION 1/2" = 1'-0"

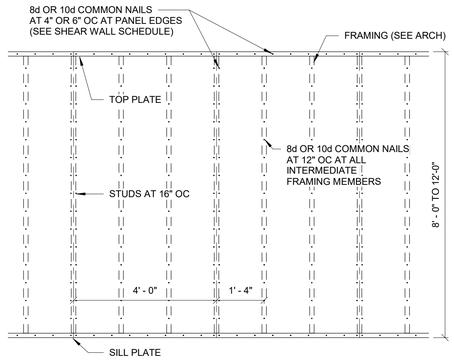


4 S502 SECTION 3/4" = 1'-0"

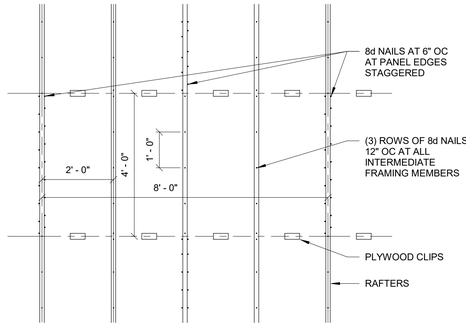


5 S502 SECTION 3/4" = 1'-0"

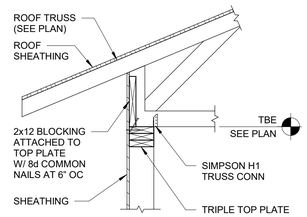


6 S502 SECTION 3/4" = 1'-0"

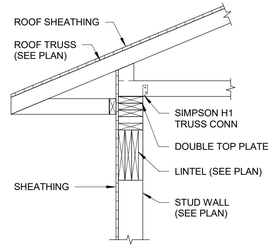


7 S502 SECTION 3/4" = 1'-0"

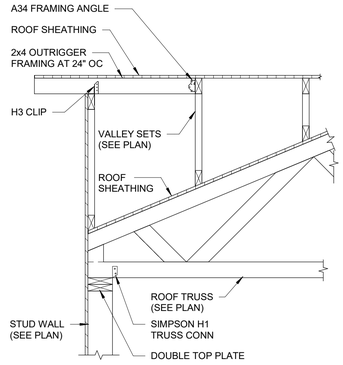


8 S502 SECTION 3/8" = 1'-0"

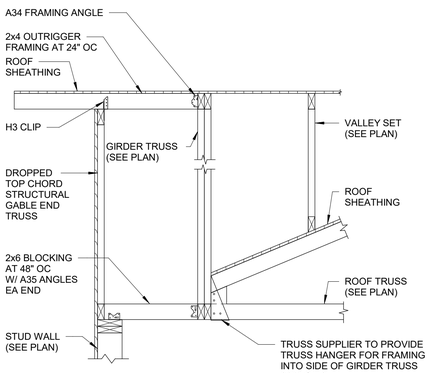


9 S502 SECTION 1 1/2" = 1'-0"

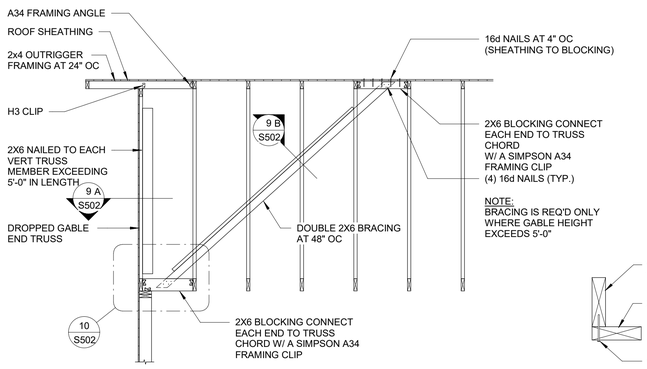


10 S502 SECTION 1" = 1'-0"

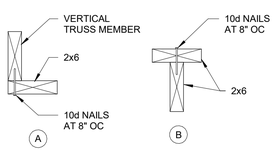


11 S502 SECTION 3/4" = 1'-0"

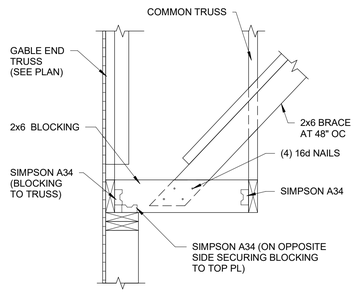


12 S502 SECTION 3/4" = 1'-0"

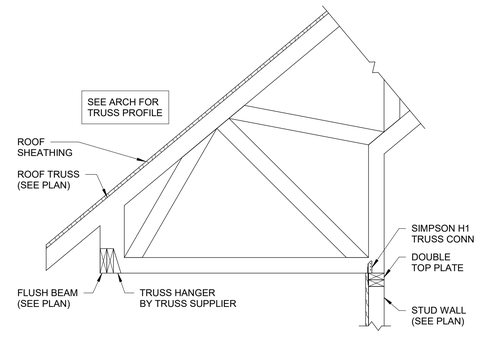


13 S502 SECTION 3/4" = 1'-0"

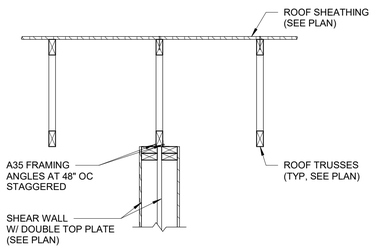


14 S502 SECTION 3/4" = 1'-0"


COLE GROUP ARCHITECTS LLC.
214 1st Street South, Suite 102
Hopkins, MN 55343
(320) 634-0270
www.colegroparchitects.com

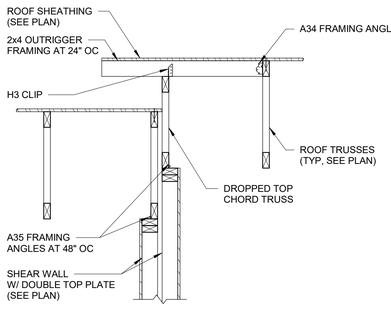Larson Engineering
3524 Labore Road
White Bear Lake, MN 55110
651.481.9120 Fax: 651.481.9201
www.larsoneng.com


I hereby certify that this plan, specifications, or report was prepared by me or under my direct supervision and that I am a duly licensed professional engineer under the laws of the State of Minnesota.

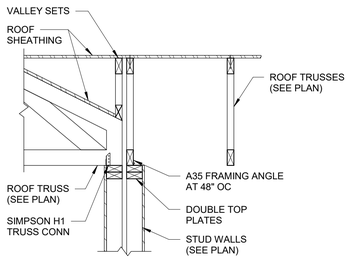Catherine A. Kraus

Reg No: 25407

Date: 06-22-2020

PERMIT SET 6-22-2020

PLOTTED: 7/29/2020 3:59:18 PM

RED WING TOWN HOMES BLDG

RED WING, MN

Revisions:
No. Date: Description:

Sheet Title:
DETAILS

Project No:
11200103
Drawn by: AJM
Checked by: CAK
Date: 06-22-2020

Sheet No:
S502

2020 Larson Engineering, Inc. All rights reserved.