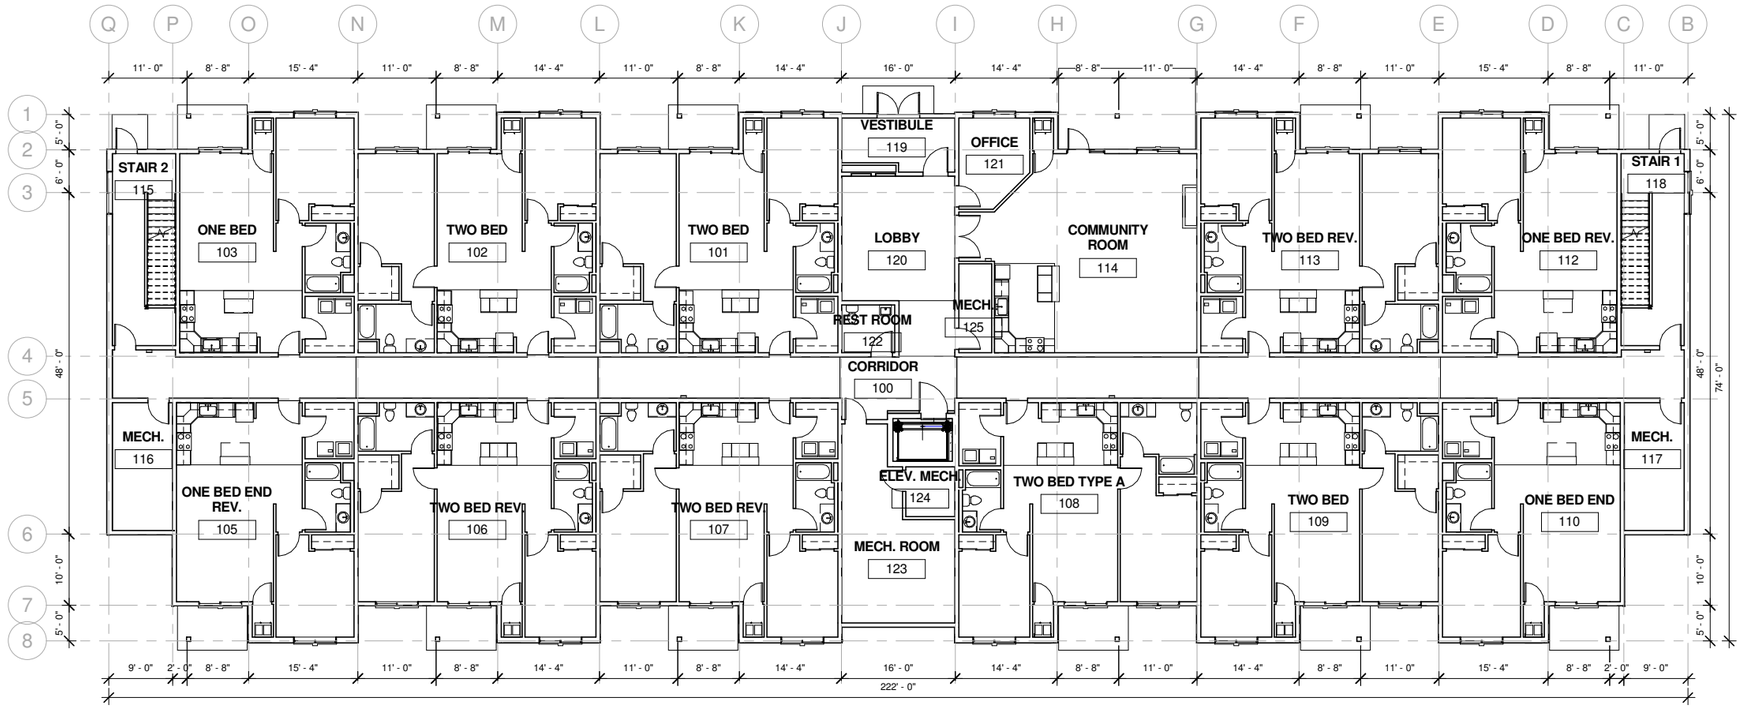

1 Level 1 Overall Plan
3/32" = 1'-0"

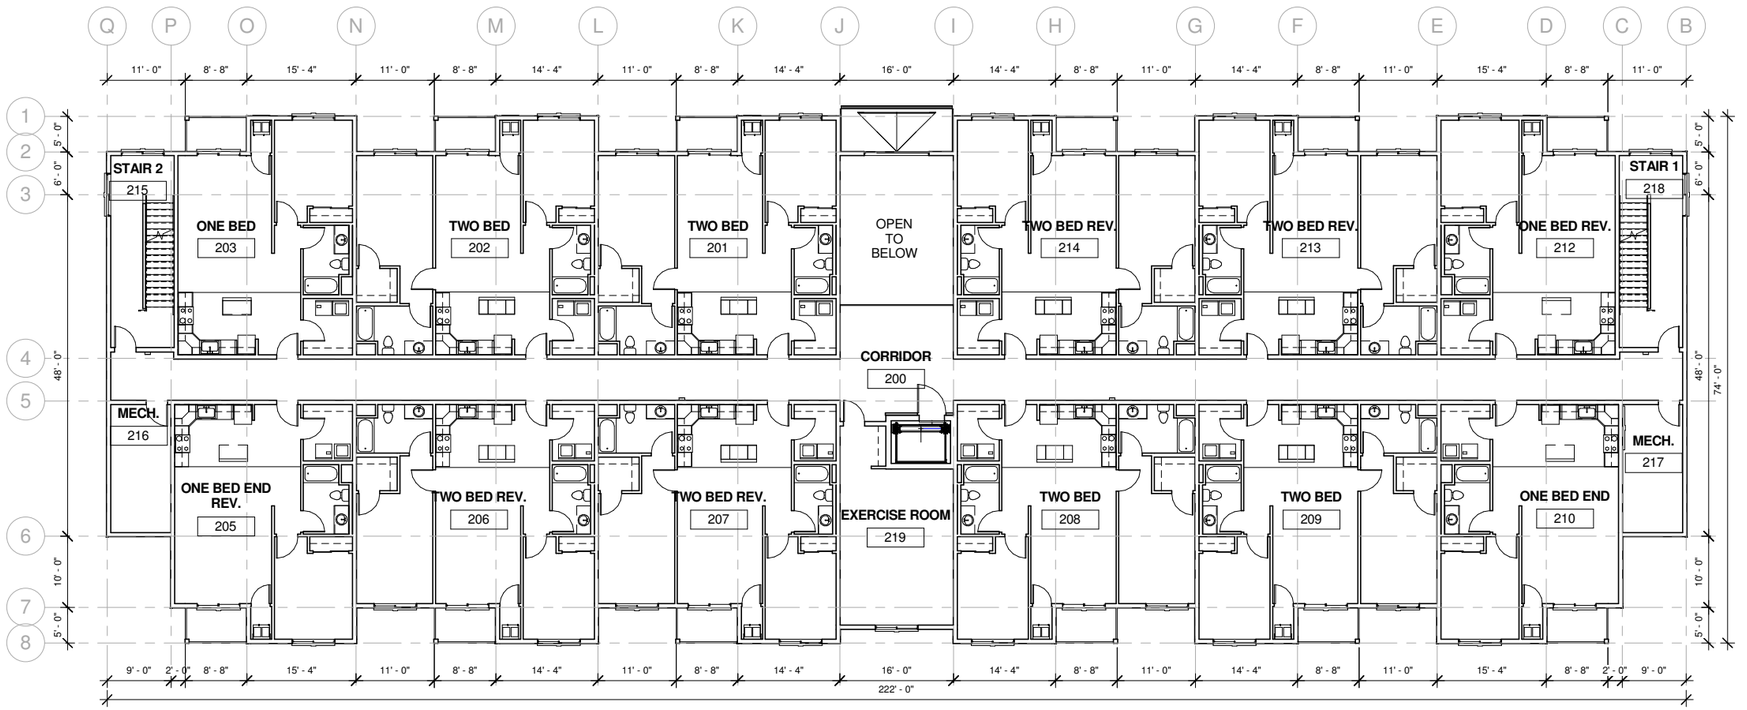

2 Level 2 Overall Plan
3/32" = 1'-0"

No.	Description	Date

I hereby certify that this plan, specification, or report was prepared by me or under my direct supervision and that I am a duly Licensed Architect under the laws of the State of Minnesota.
Name: Christopher J. Raimann
Signed: _____
Date: 9-14-2016 License #: 46319

KUEPERS INC
ARCHITECTS & BUILDERS
BRAINERD/BAXTER, MN 218-829-0707

Northview Apartments1

Kuepers Inc.
Northview Apartments1

Project number	01-16-1108	Date	9-14-16
Drawn by	CJR	Checked by	Checker

A1.1
Overall Floor Plan

Scale 3/32" = 1'-0"

11/16/2016 11:52:41 AM

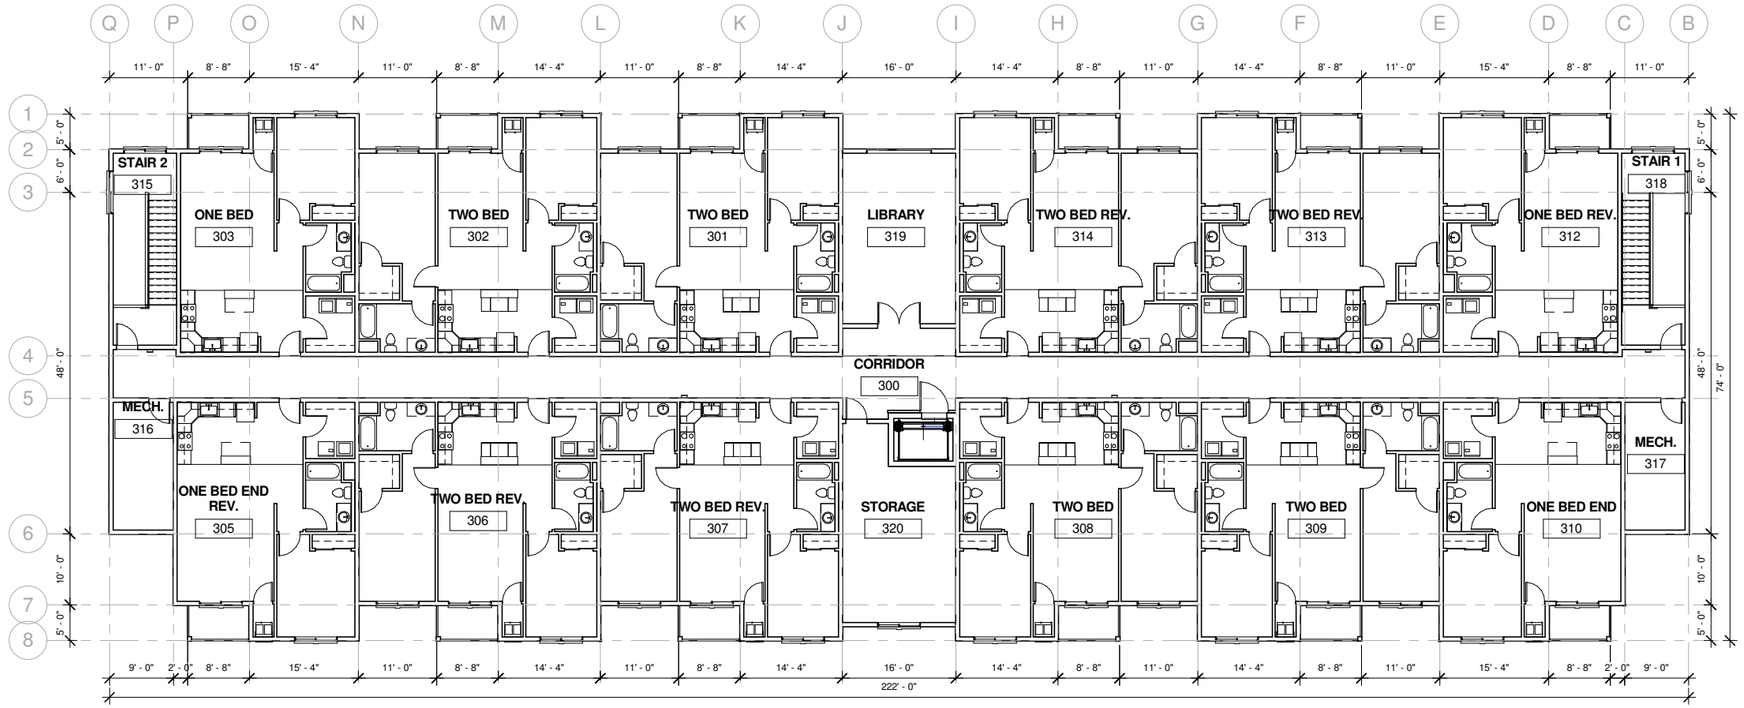

1 Level 3 Overall Plan
3/32" = 1'-0"

No.	Description	Date

I hereby certify that this plan, specification, or report was prepared by me or under my direct supervision and that I am a duly Licensed Architect under the laws of the State of Minnesota.
Name: Christopher J. Raimann
Signed:
Date: 9-14-2016 License #: 46319

KUEPERS INC
ARCHITECTS & BUILDERS
BRAINERD/BAXTER, MN 218-829-0707

Northview Apartments1

Kuepers Inc.

Northview Apartments1

Project number	01-16-1108	Date	9-14-16
Drawn by	Author	Checked by	Checker

A1.2

Overall Floor Plan

Scale 3/32" = 1'-0"

11/16/2016 11:52:42 AM

1 Level 1 - Floor Plan East
3/16" = 1'-0"

No.	Description	Date

I hereby certify that this plan, specification, or report was prepared by me or under my direct supervision and that I am a duly Licensed Architect under the laws of the State of Minnesota.
Name: Christopher J. Raimann
Signed:
Date: 9-14-2016 License #: 46319

KUEPERS INC
ARCHITECTS & BUILDERS
BRAINERD/BAXTER, MN 218-829-0707

Northview Apartments1

Kuepers Inc.

Northview Apartments1

Project number	01-16-1108	Date	9-14-16
Drawn by	Author	Checked by	Checker

A1.3

Floor Plan Level 1

Scale 3/16" = 1'-0"

11/16/2016 11:52:43 AM

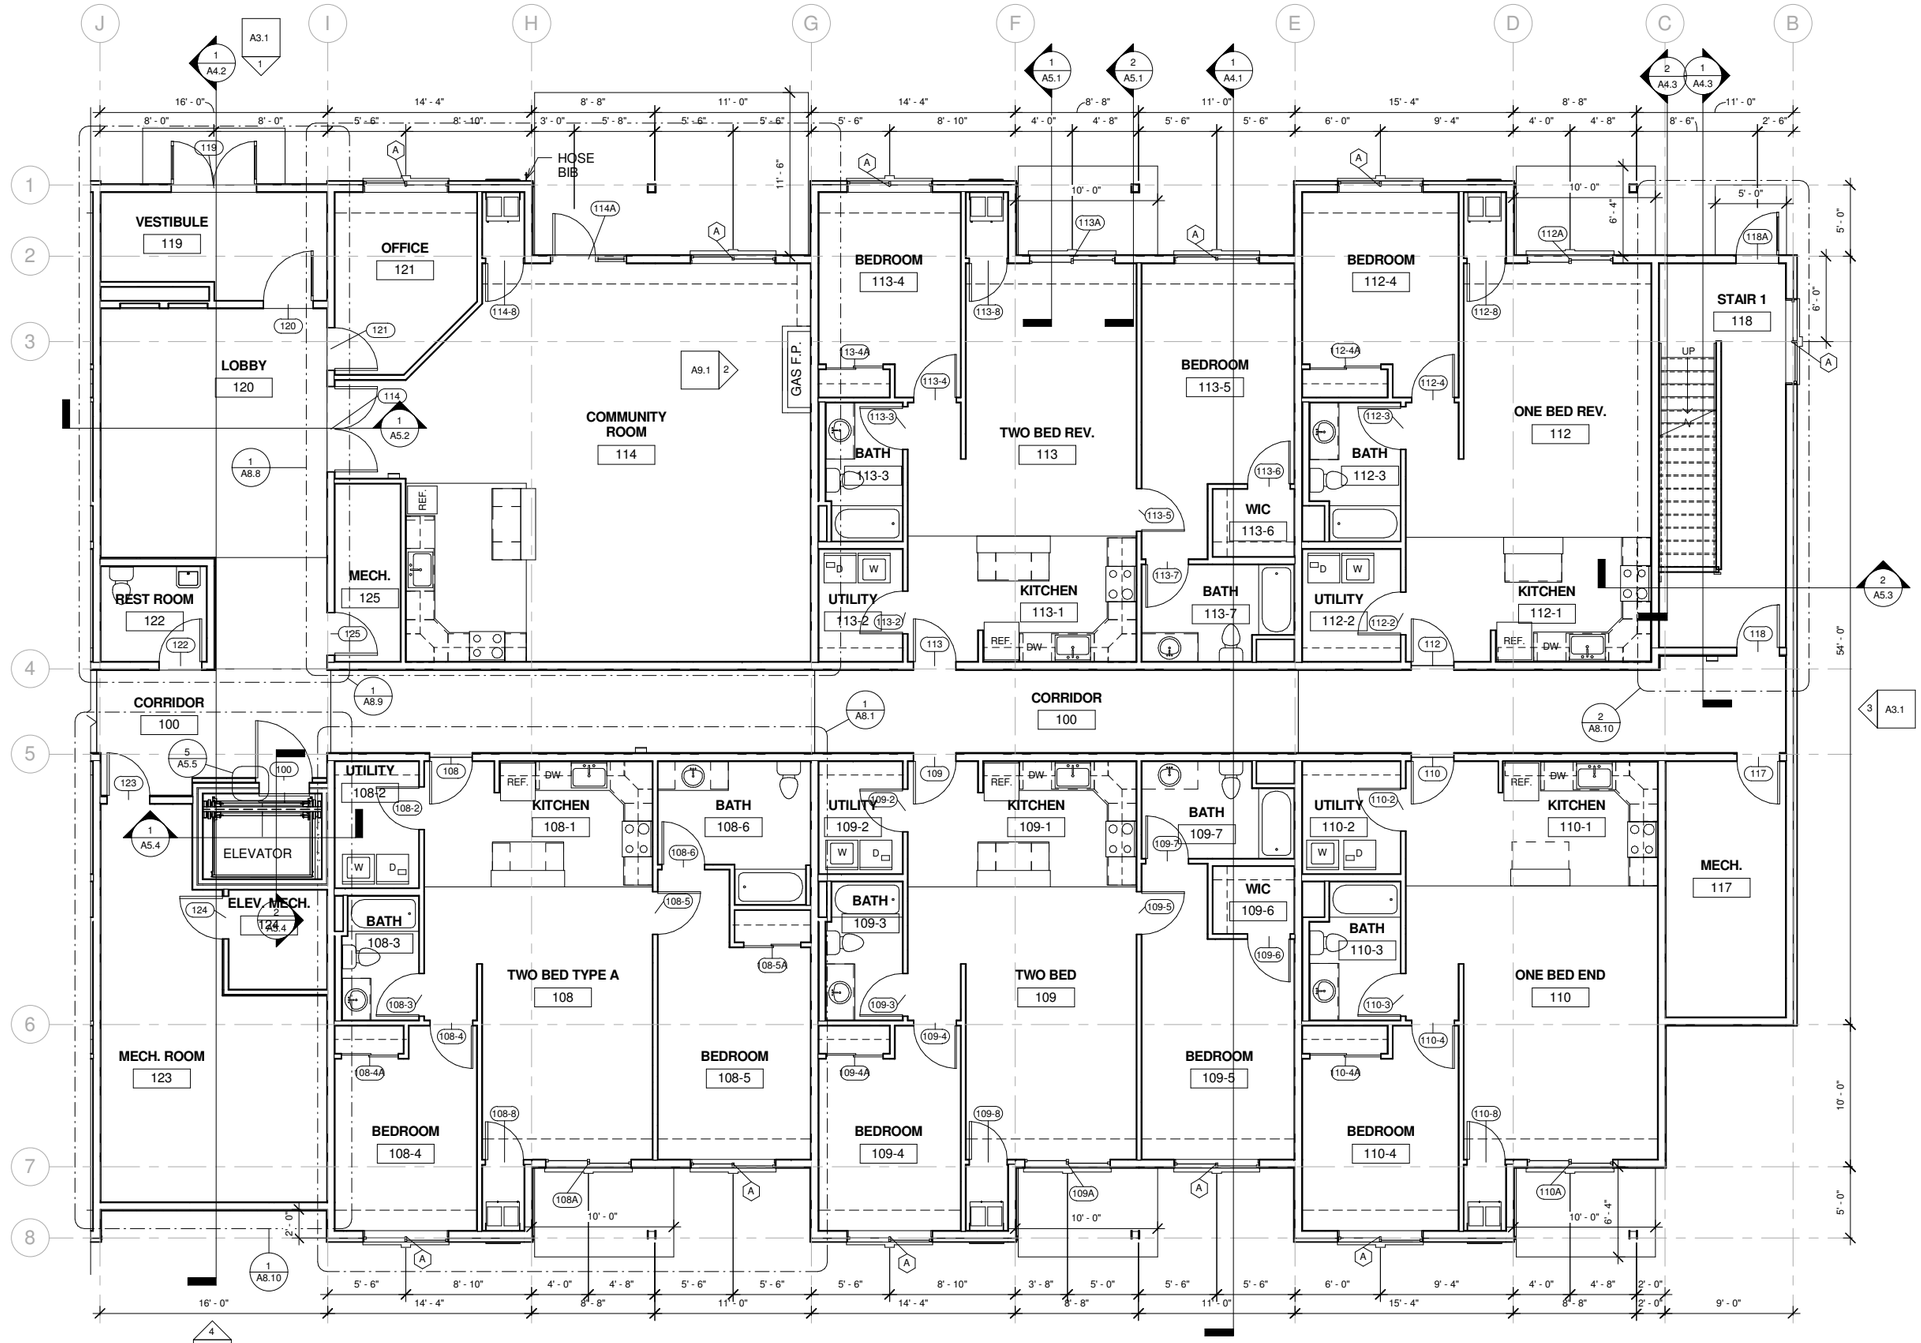

1 Level 1 - Floor Plan West
3/16" = 1'-0"

No.	Description	Date

I hereby certify that this plan, specification, or report was prepared by me or under my direct supervision and that I am a duly Licensed Architect under the laws of the State of Minnesota.
Name: Christopher J. Raimann
Signed:
Date: 9-14-2016 License #: 46319

KUEPERS INC
ARCHITECTS & BUILDERS
BRAINERD/BAXTER, MN 218-829-0707

Northview Apartments1

Kuepers Inc.

Northview Apartments1

Project number	01-16-1108	Date	9-14-16
Drawn by	Author	Checked by	Checker

A1.4
Floor Plan Level 1

Scale 3/16" = 1'-0"

11/16/2016 11:52:44 AM

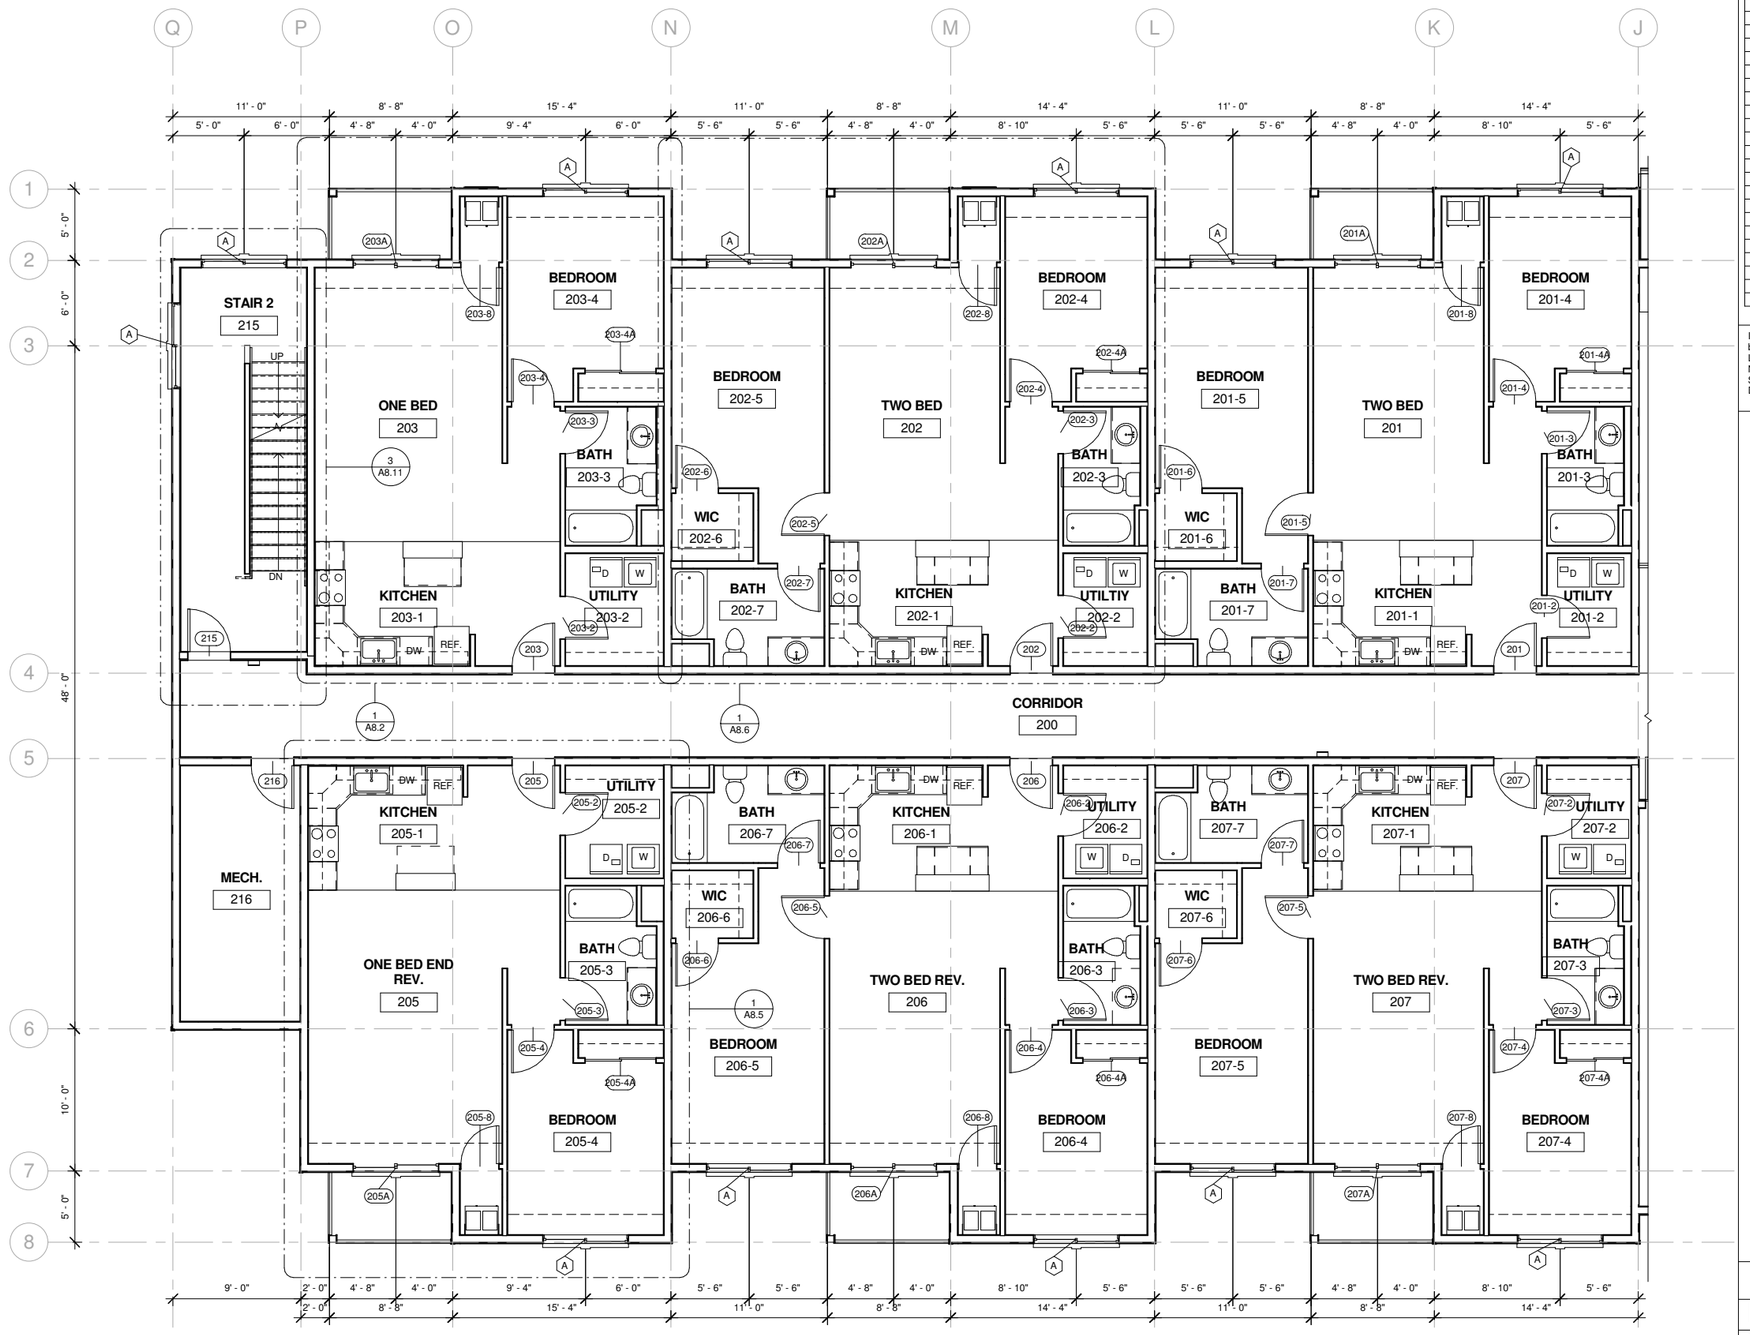

1 Level 2 - Floor Plan East
3/16" = 1'-0"

No.	Description	Date

I hereby certify that this plan, specification, or report was prepared by me or under my direct supervision and that I am a duly Licensed Architect under the laws of the State of Minnesota.
Name: Christopher J. Raimann
Signed:
Date: 9-14-2016 License #: 46319

KUEPERS INC
ARCHITECTS & BUILDERS
BRAINERD/BAXTER, MN 218-829-0707

Northview Apartments1

Kuepers Inc.

Northview Apartments1

Project number	01-16-1108	Date	9-14-16
Drawn by	Author	Checked by	Checker

A1.5

Floor Plan Level 2

Scale 3/16" = 1'-0"

11/16/2016 11:52:45 AM

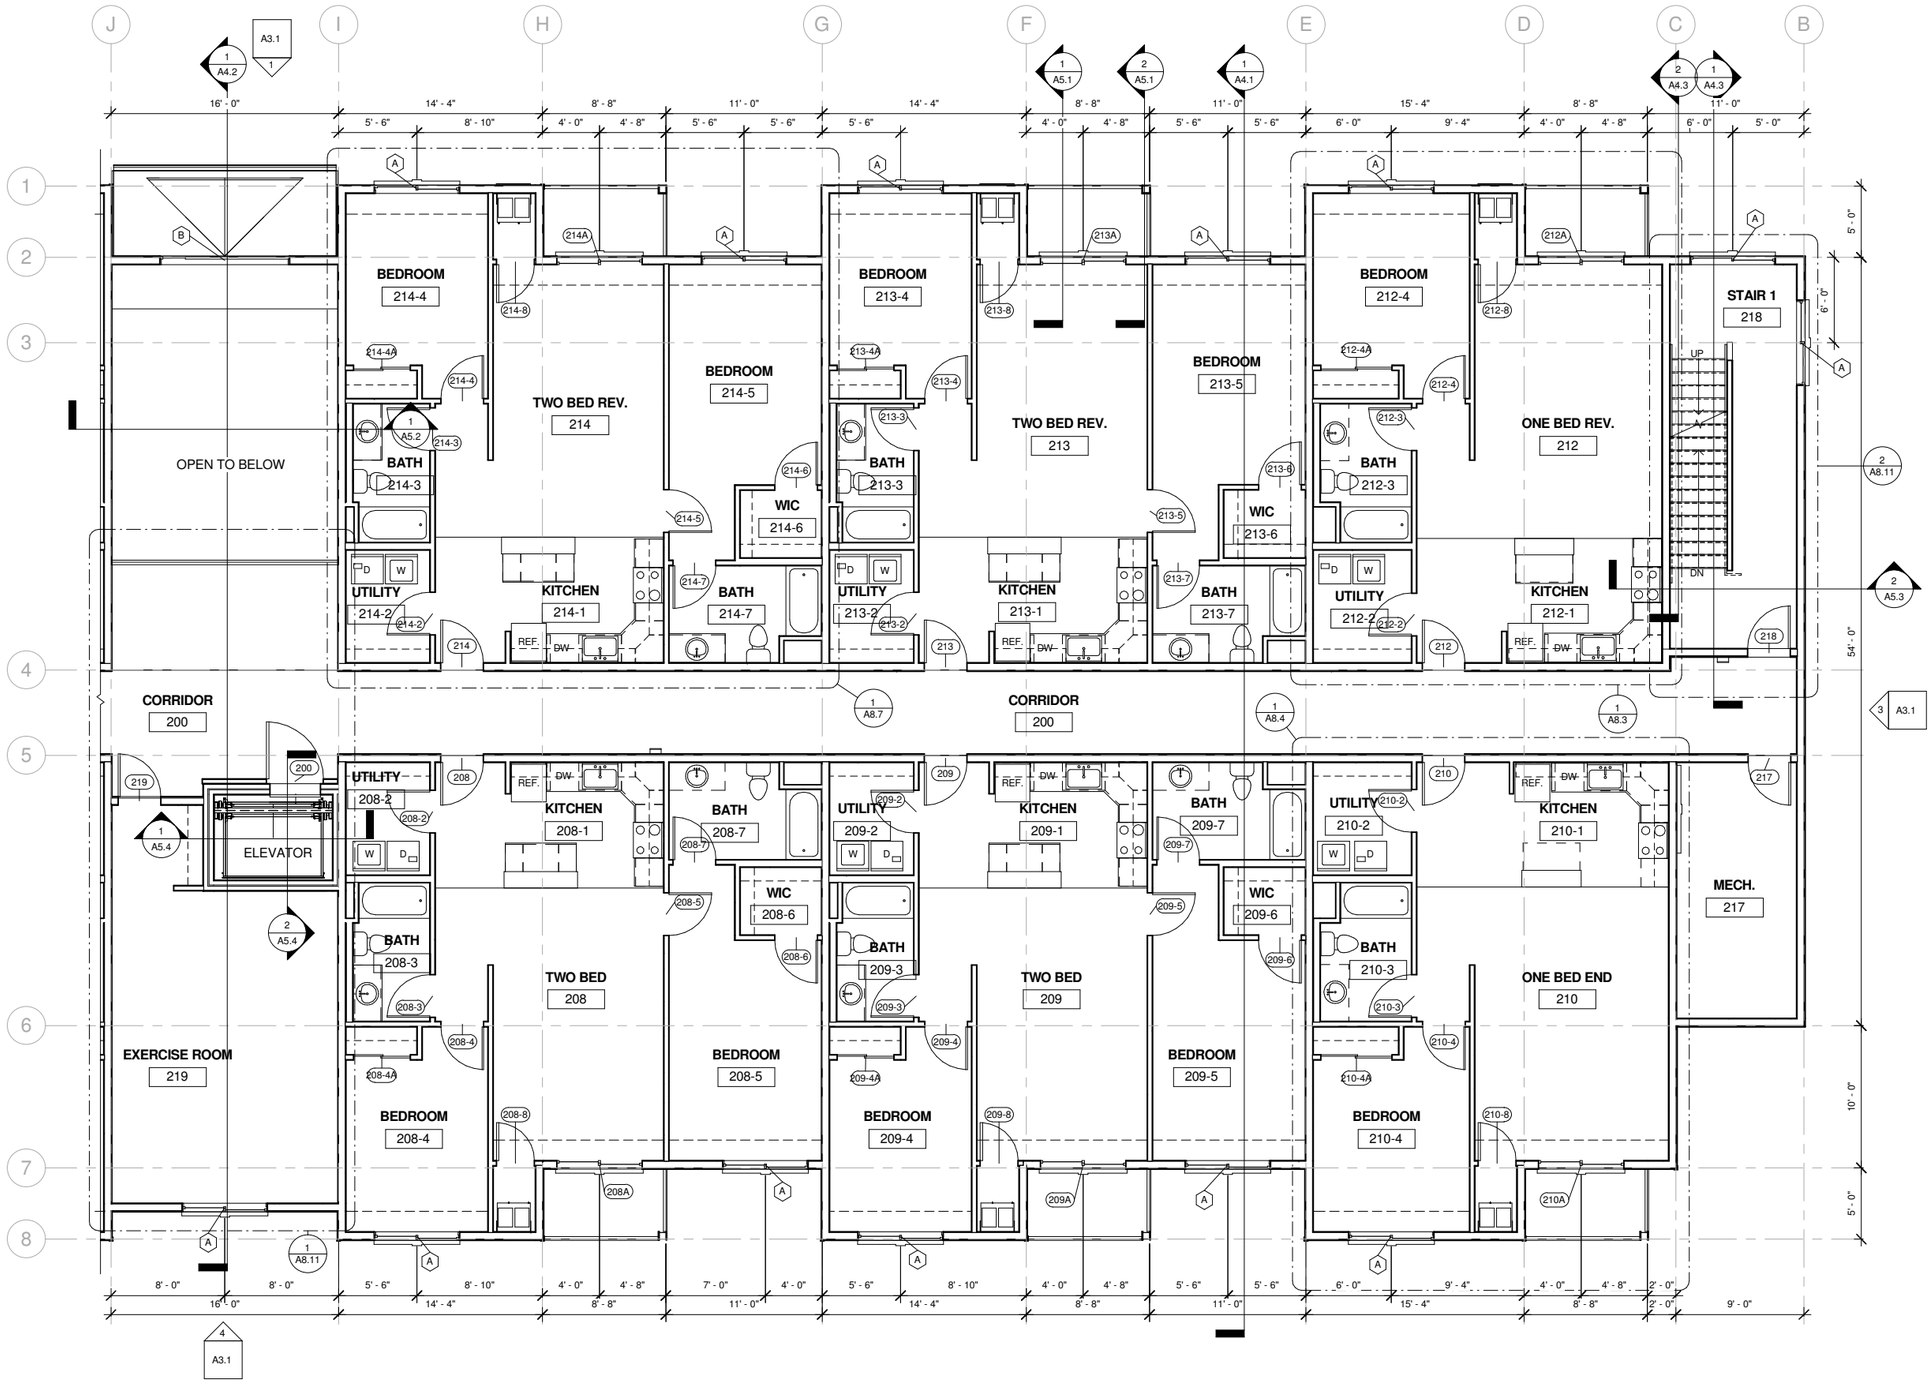

1 Level 2 - Floor Plan West
3/16" = 1'-0"

No.	Description	Date

I hereby certify that this plan, specification, or report was prepared by me or under my direct supervision and that I am a duly Licensed Architect under the laws of the State of Minnesota.
Name: Christopher J. Raimann
Signed:
Date: 9-14-2016 License #: 46319

KUEPERS INC
ARCHITECTS & BUILDERS
BRAINERD/BAXTER, MN 218-829-0707

Northview Apartments1

Kuepers Inc.

Northview Apartments1

Project number	01-16-1108	Date	9-14-16
Drawn by	CJR	Checked by	Checker

A1.6

Floor Plan Level 2

Scale 3/16" = 1'-0"

11/16/2016 11:52:46 AM

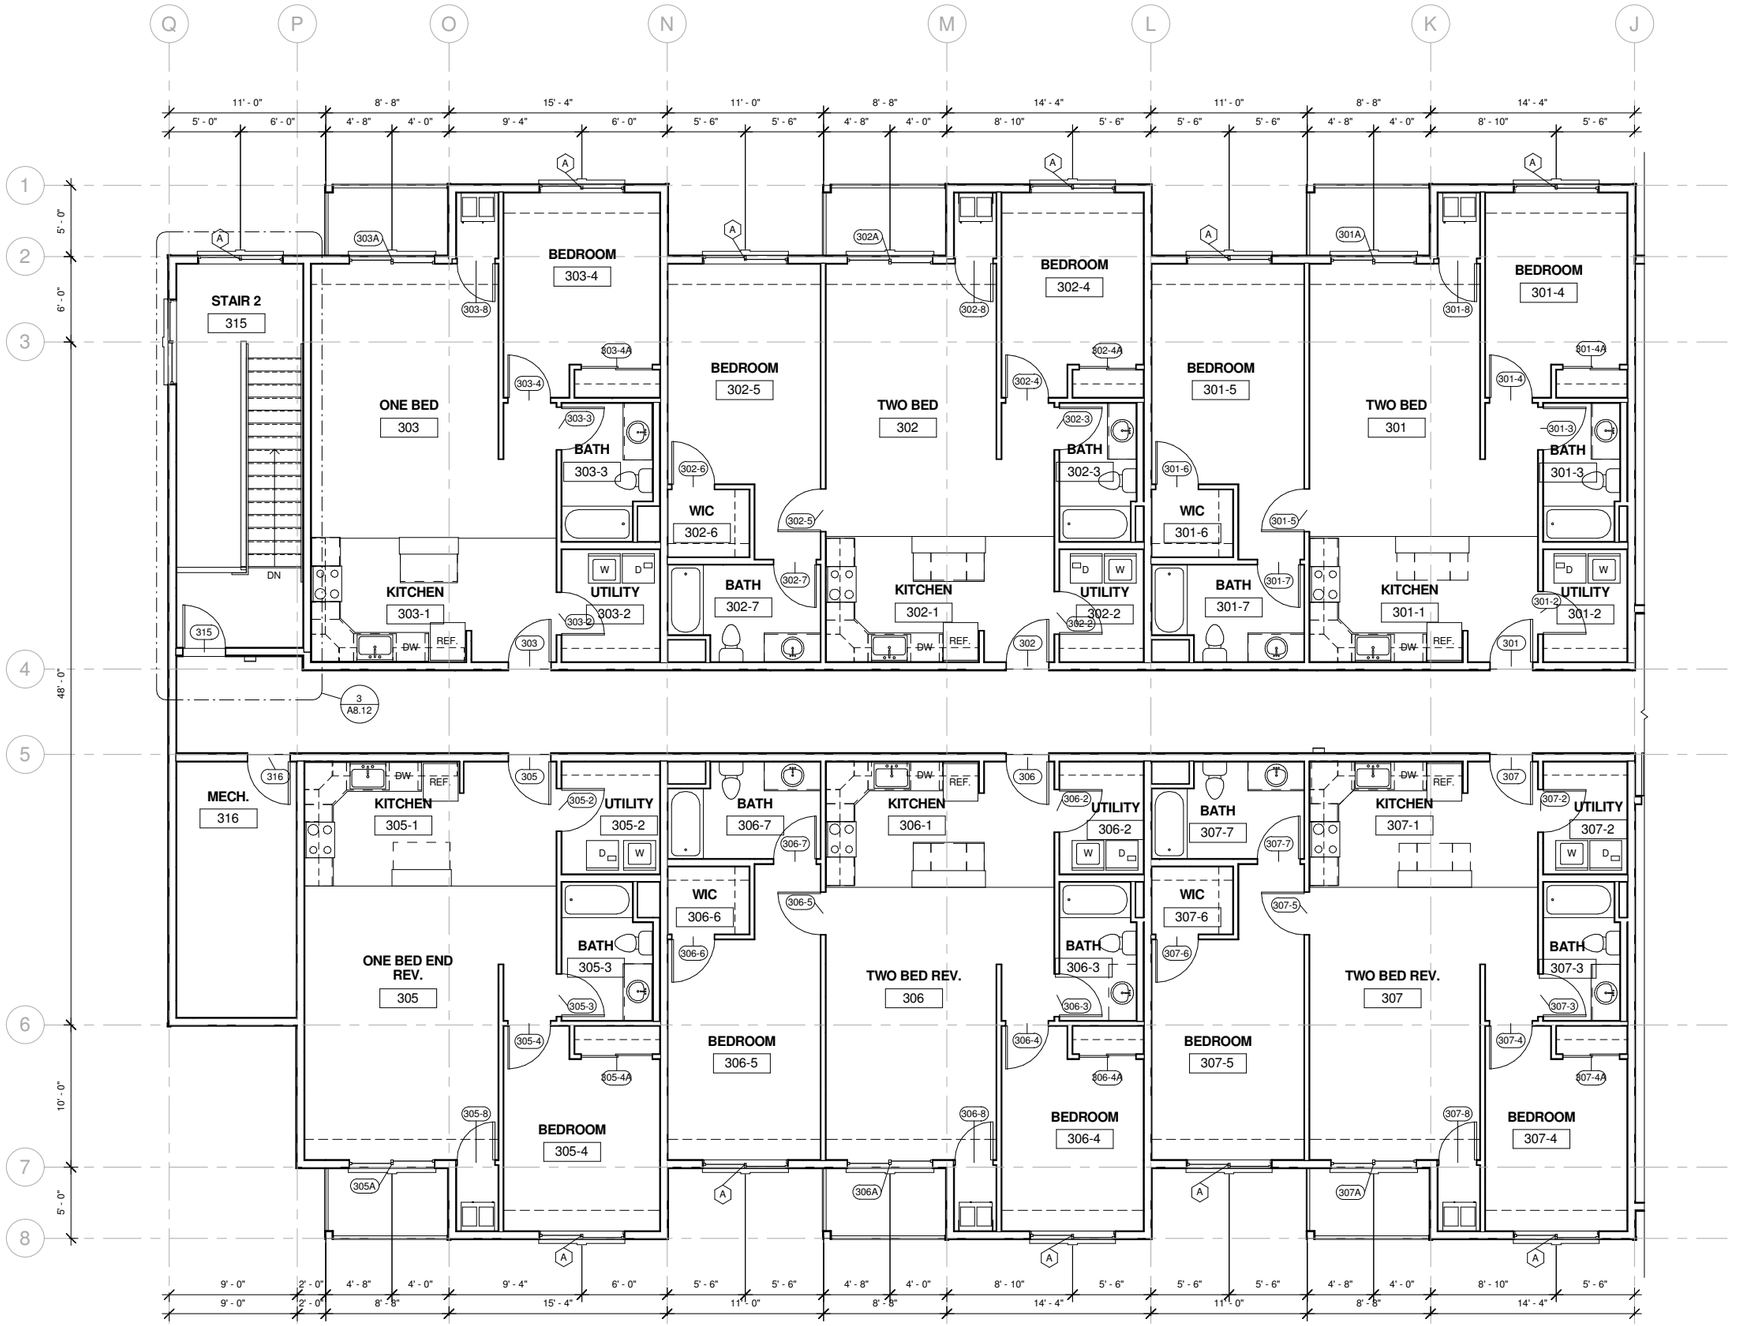

A3.1 2

1 Level 3 - Floor Plan East
3/16" = 1'-0"

No.	Description	Date

I hereby certify that this plan, specification, or report was prepared by me or under my direct supervision and that I am a duly Licensed Architect under the laws of the State of Minnesota.
Name: Christopher J. Raimann
Signed:
Date: 9-14-2016 License #: 46319

KUEPERS INC
ARCHITECTS & BUILDERS
BRAINERD/BAXTER, MN 218-829-0707

Northview Apartments1

Kuepers Inc.

Northview Apartments1

Project number	01-16-1108	Date	9-14-16
Drawn by	Author	Checked by	Checker

A1.7
Floor Plan Level 3

Scale 3/16" = 1'-0"

11/16/2016 11:52:47 AM

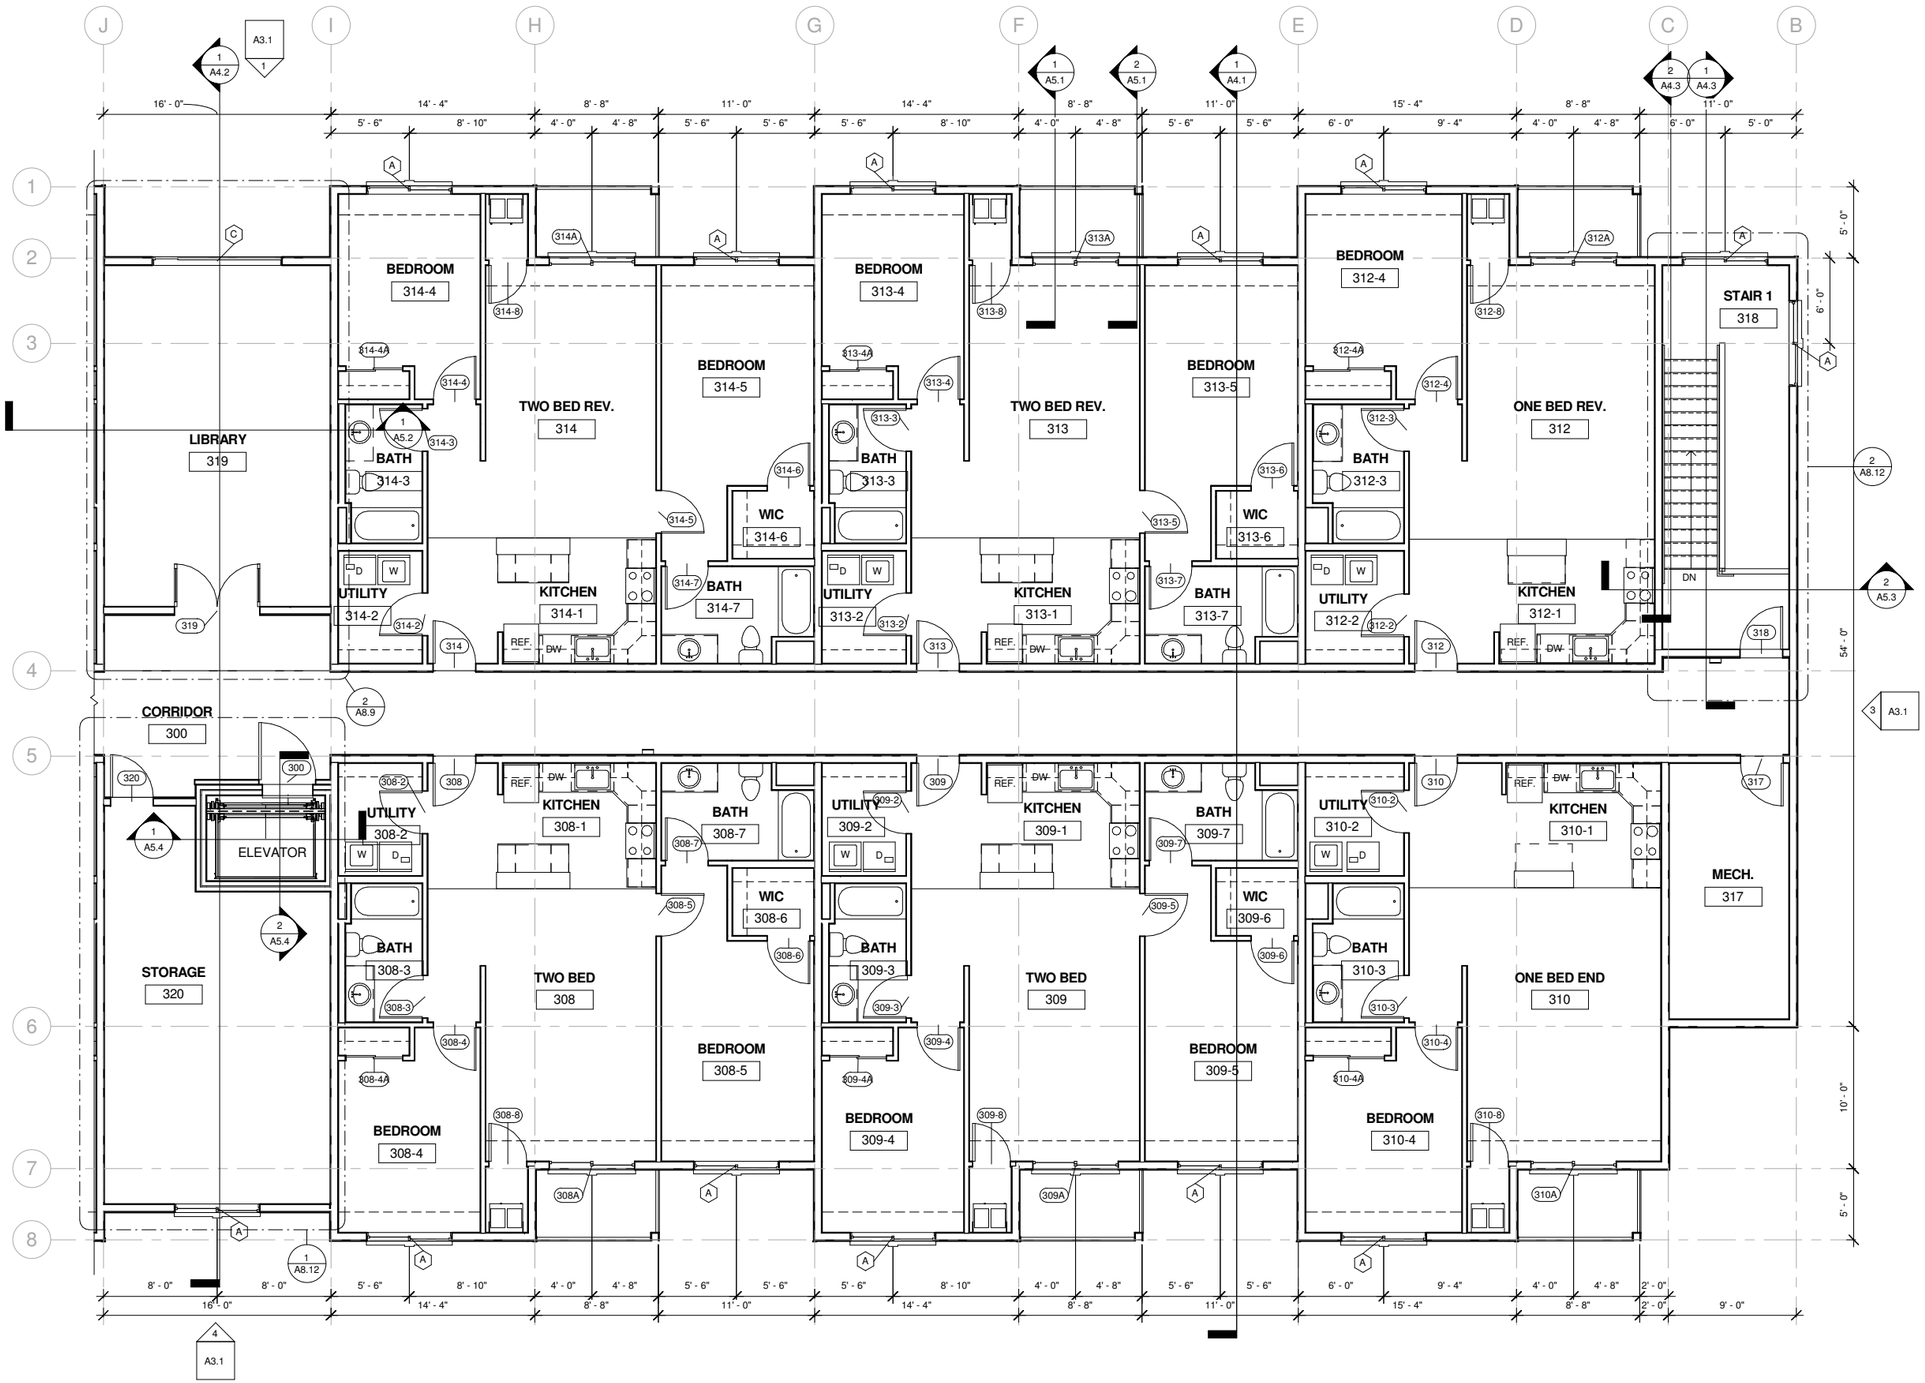

1 Level 3 - Floor Plan West
3/16" = 1'-0"

No.	Description	Date

I hereby certify that this plan, specification, or report was prepared by me or under my direct supervision and that I am a duly Licensed Architect under the laws of the State of Minnesota.
Name: Christopher J. Raimann
Signed:
Date: 9-14-2016 License #: 46319

KUEPERS INC
ARCHITECTS & BUILDERS
BRAINERD/BAXTER, MN 218-829-0707

Northview Apartments1

Kuepers Inc.
Northview Apartments1

Project number	01-16-1108	Date	9-14-16
Drawn by	Author	Checked by	Checker

A1.8
Floor Plan Level 3

Scale 3/16" = 1'-0"

11/16/2016 11:52:48 AM

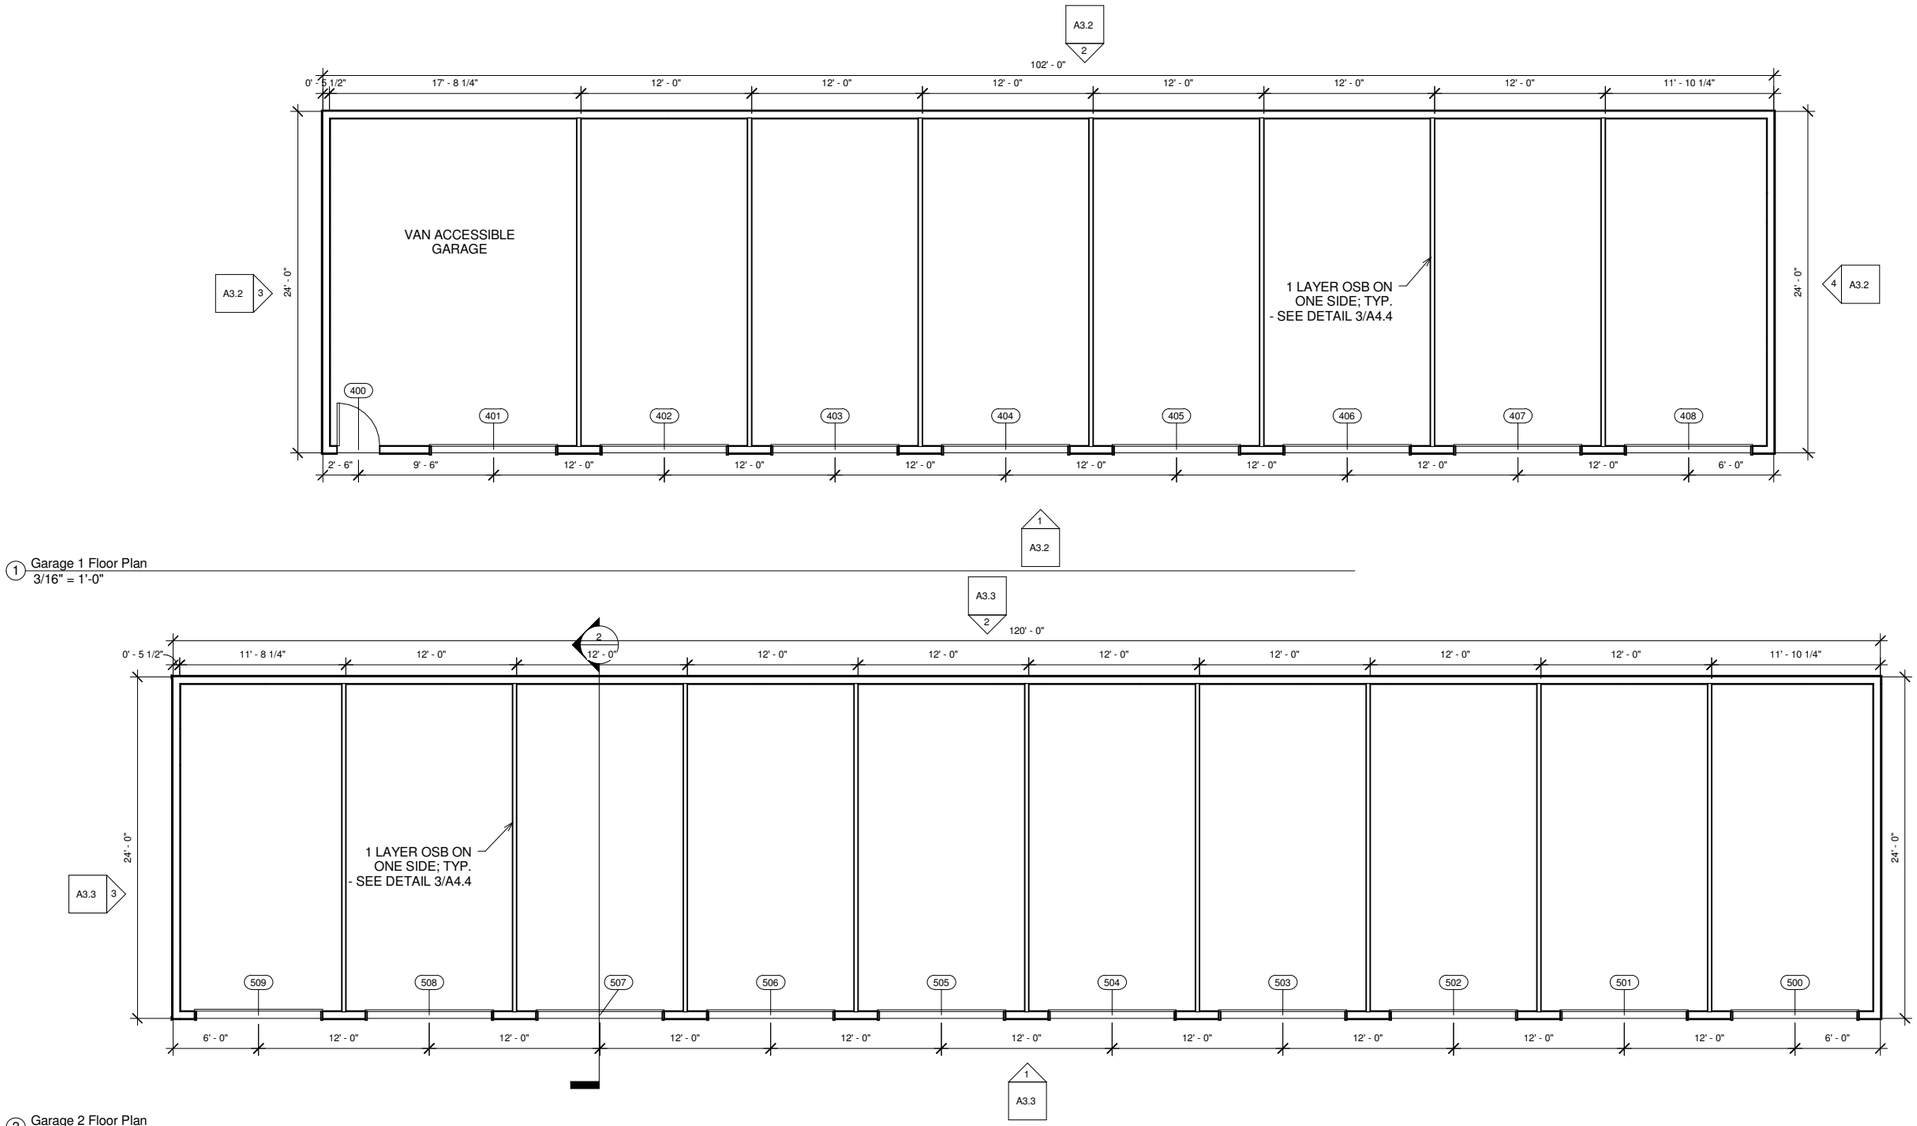

1 Garage 1 Floor Plan
3/16" = 1'-0"

2 Garage 2 Floor Plan
3/16" = 1'-0"

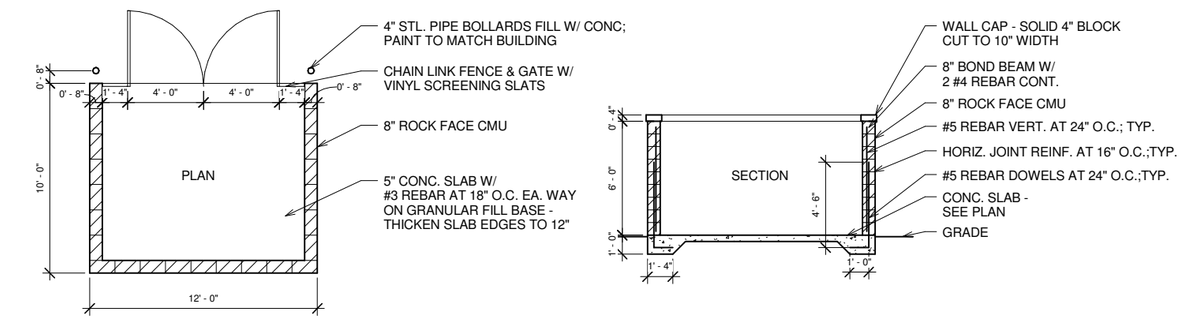

3 Dumpster Enclosure Plan & Section
1/4" = 1'-0"

No.	Description	Date

I hereby certify that this plan, specification, or report was prepared by me or under my direct supervision and that I am a duly Licensed Architect under the laws of the State of Minnesota.
Name: Christopher J. Raimann
Signed:
Date: 9-14-2016 License #: 46319

KUEPERS INC
ARCHITECTS & BUILDERS
BRAINERD/BAXTER, MN 218-829-0707

Northview Apartments1

Kuepers Inc.
Northview Apartments1

Project number	01-16-1108	Date	9-14-16
Drawn by	Author	Checked by	Checker

A1.9
Garage Floor Plans

Scale As indicated

11/16/2016 11:52:49 AM