1 West Elevation
3/32" = 1'-0"

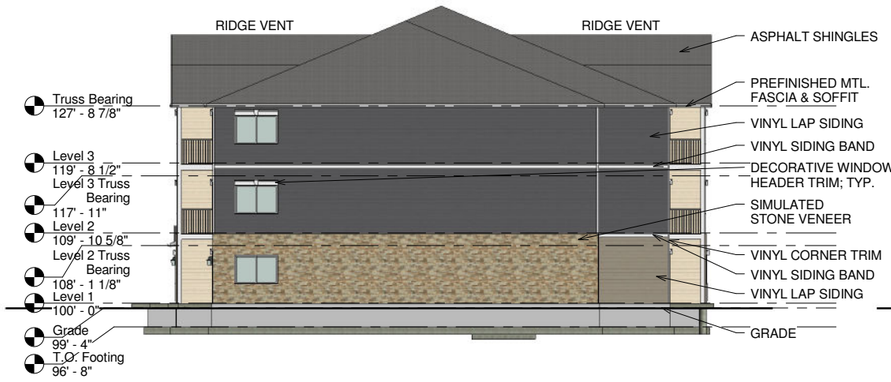

2 South Elevation
3/32" = 1'-0"

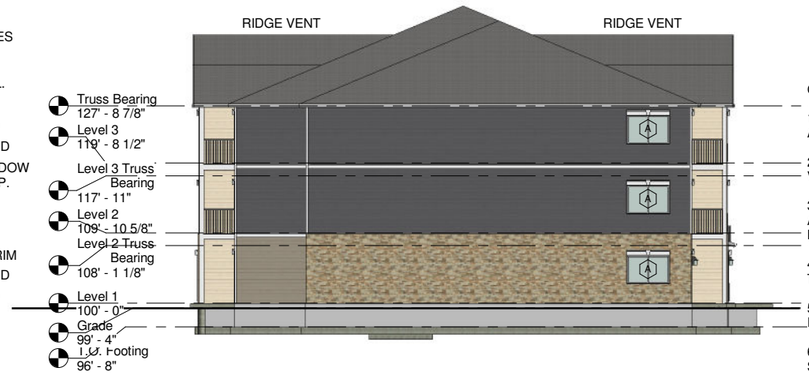

3 North Elevation
3/32" = 1'-0"

GENERAL NOTES:

1. ALL PLUMBING PENETRATIONS MUST TERMINATE AT A MIN. OF 12" ABOVE THE ROOF SURFACE LINE.

2. ADDRESS NUMBERS SHALL BE INSTALLED IN A VISIBLE LOCATION PER IBC 501.2.

3. FDC (CONNECTION) MUST BE LOCATED AT THE ADDRESS SIDE OF THE BLDG. OR AT AN APPROVED LOCATION.

4. WATER FLOW ALARMS MUST BE INSTALLED ON THE EXTERIOR PER IBC 903.4.2.

5. ALL EXIT DISCHARGE SHALL BE ILLUMINATED PER IBC 1006.1

6. ALL GLAZING WITHIN 24" OF THE ARC OF A DOOR SHALL BE SAFETY GLAZING PER IBC 2406.3.

4 East Elevation
3/32" = 1'-0"

No.	Description	Date

I hereby certify that this plan, specification, or report was prepared by me or under my direct supervision and that I am a duly Licensed Architect under the laws of the State of Minnesota.
Name: Christopher J. Raimann
Signed:
Date: 9-14-2016 License #: 46319

KUEPERS INC
ARCHITECTS & BUILDERS
BRAINERD/BAXTER, MN 218-829-0707

Northview Apartments1

Kuepers Inc.

Northview Apartments1

Project number	01-16-1108	Date	9-14-16
Drawn by	Author	Checked by	Checker

A3.1

Building Elevations

Scale As indicated

11/16/2016 11:53:00 AM

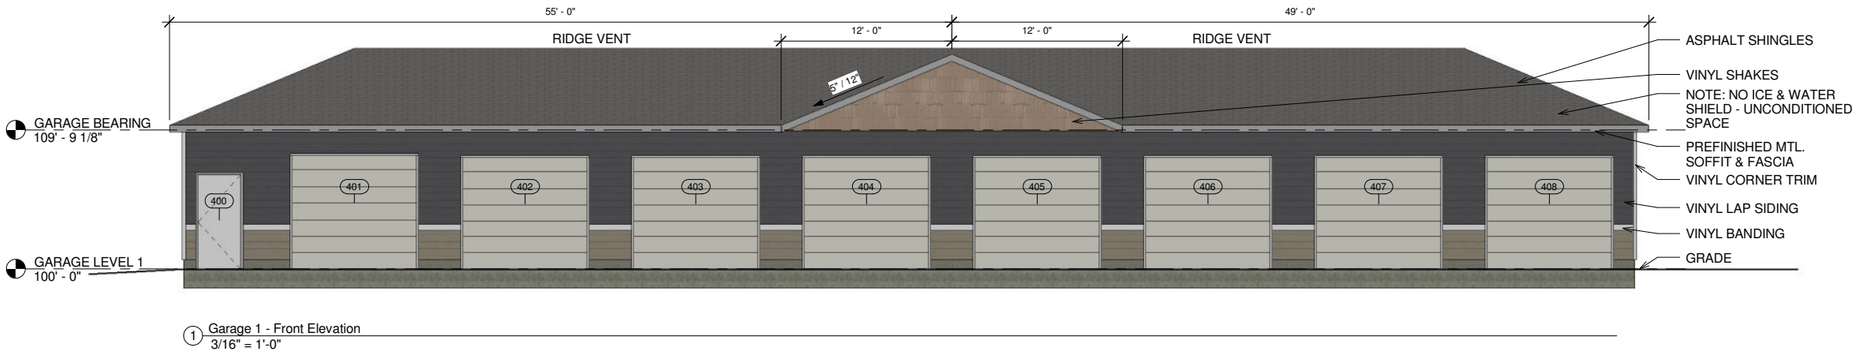

1 Garage 1 - Front Elevation
3/16" = 1'-0"

GENERAL NOTES:

1. GARAGE OCCUPANCY GROUP: U OCCUPANCY

2. GARAGE CONSTRUCTION TYPE: VB

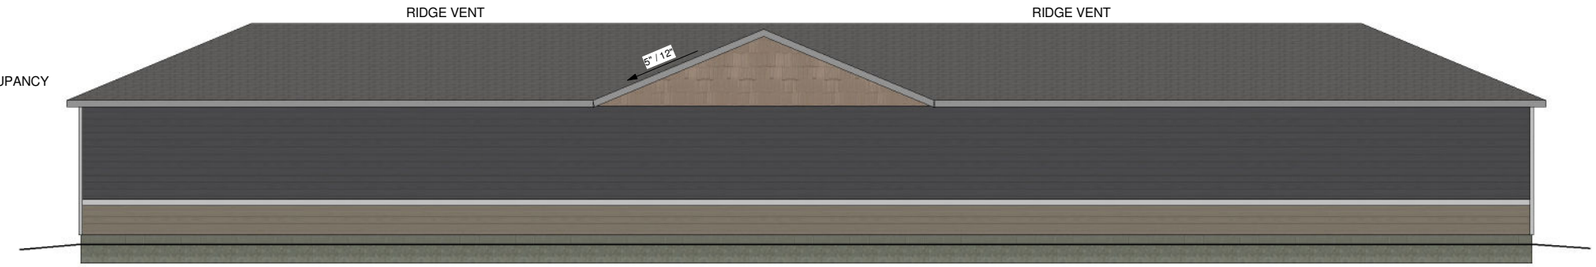

2 Garage 1 - Rear Elevation
3/16" = 1'-0"

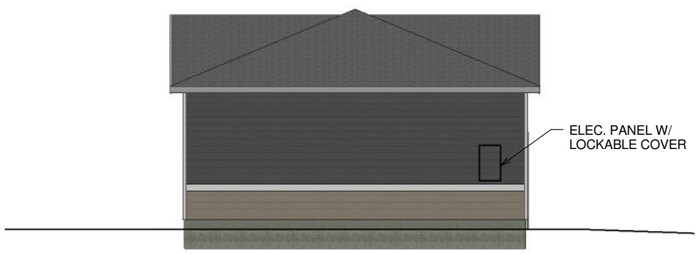

3 Garage 1 - Side 1 Elevation
3/16" = 1'-0"

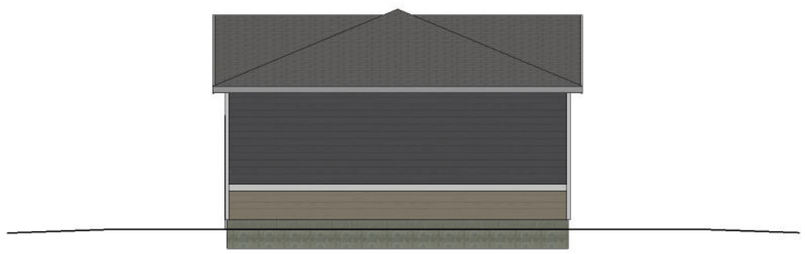

4 Garage 1 - Side 2 Elevation
3/16" = 1'-0"

No.	Description	Date

I hereby certify that this plan, specification, or report was prepared by me or under my direct supervision and that I am a duly Licensed Architect under the laws of the State of Minnesota.
Name: Christopher J. Raimann
Signed: _____
Date: 9-14-2016 License #: 46319

KUEPERS INC
ARCHITECTS & BUILDERS
BRAINERD/BAXTER, MN 218-829-0707

Northview Apartments1

Kuepers Inc.

Northview Apartments1

Project number	01-16-1108	Date	9-14-16
Drawn by	Author	Checked by	Checker

A3.2

Garage 1 Elevations

Scale: As indicated

11/16/2016 11:53:01 AM

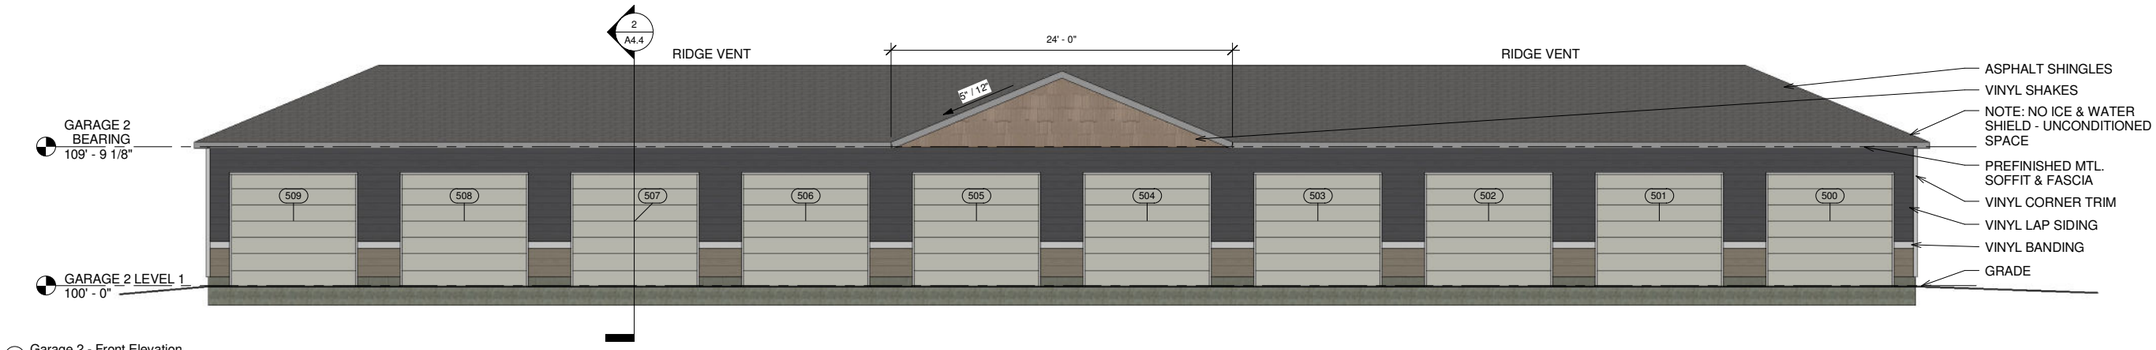

1 Garage 2 - Front Elevation
3/16" = 1'-0"

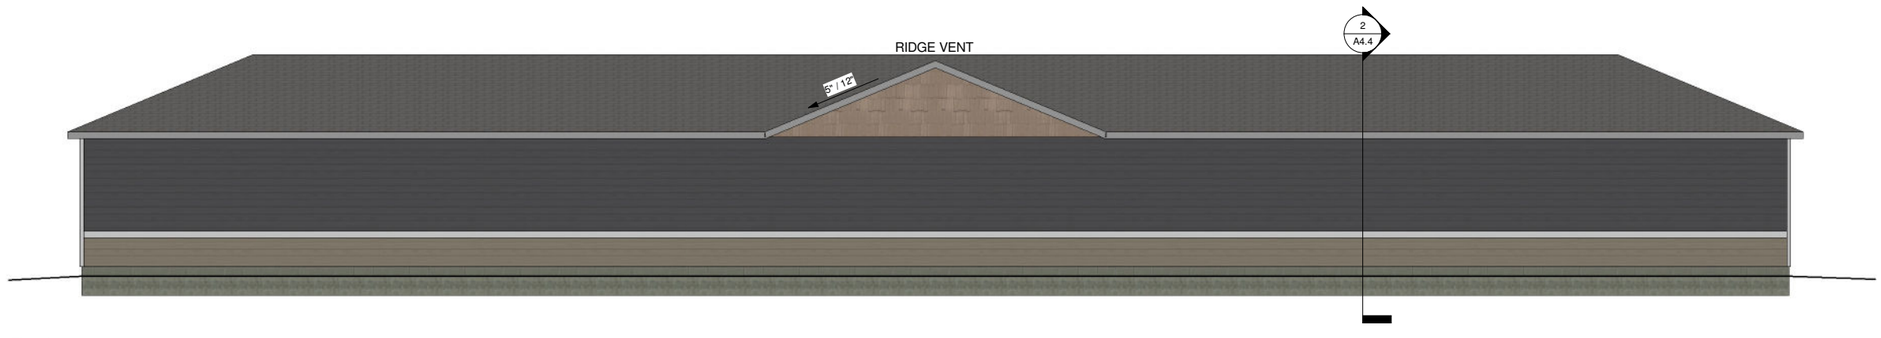

2 Garage 2 - Rear Elevation
3/16" = 1'-0"

GENERAL NOTES:

1. GARAGE OCCUPANCY GROUP: U OCCUPANCY

2. GARAGE CONSTRUCTION TYPE: VB

3 Garage 2 - Side 1 Elevation
3/16" = 1'-0"

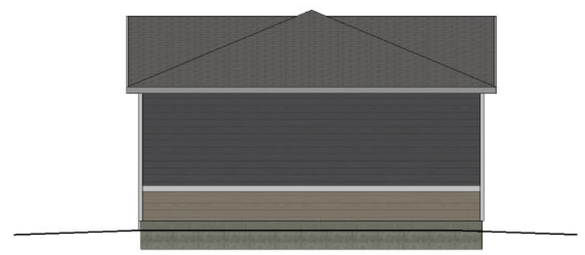

4 Garage 2 - Side 2 Elevation
3/16" = 1'-0"

No.	Description	Date

I hereby certify that this plan, specification, or report was prepared by me or under my direct supervision and that I am a duly Licensed Architect under the laws of the State of Minnesota.
Name: Christopher J. Raimann
Signed: .....
Date: 9-14-2016 License #: 46319

KUEPERS INC
ARCHITECTS & BUILDERS
BRAINERD/BAXTER, MN 218-829-0707

Northview Apartments1

Kuepers Inc.

Northview Apartments1

Project number	01-16-1108	Date	9-14-16
Drawn by	Author	Checked by	Checker

A3.3

Garage 2 Elevations

Scale As indicated

11/16/2016 11:53:03 AM