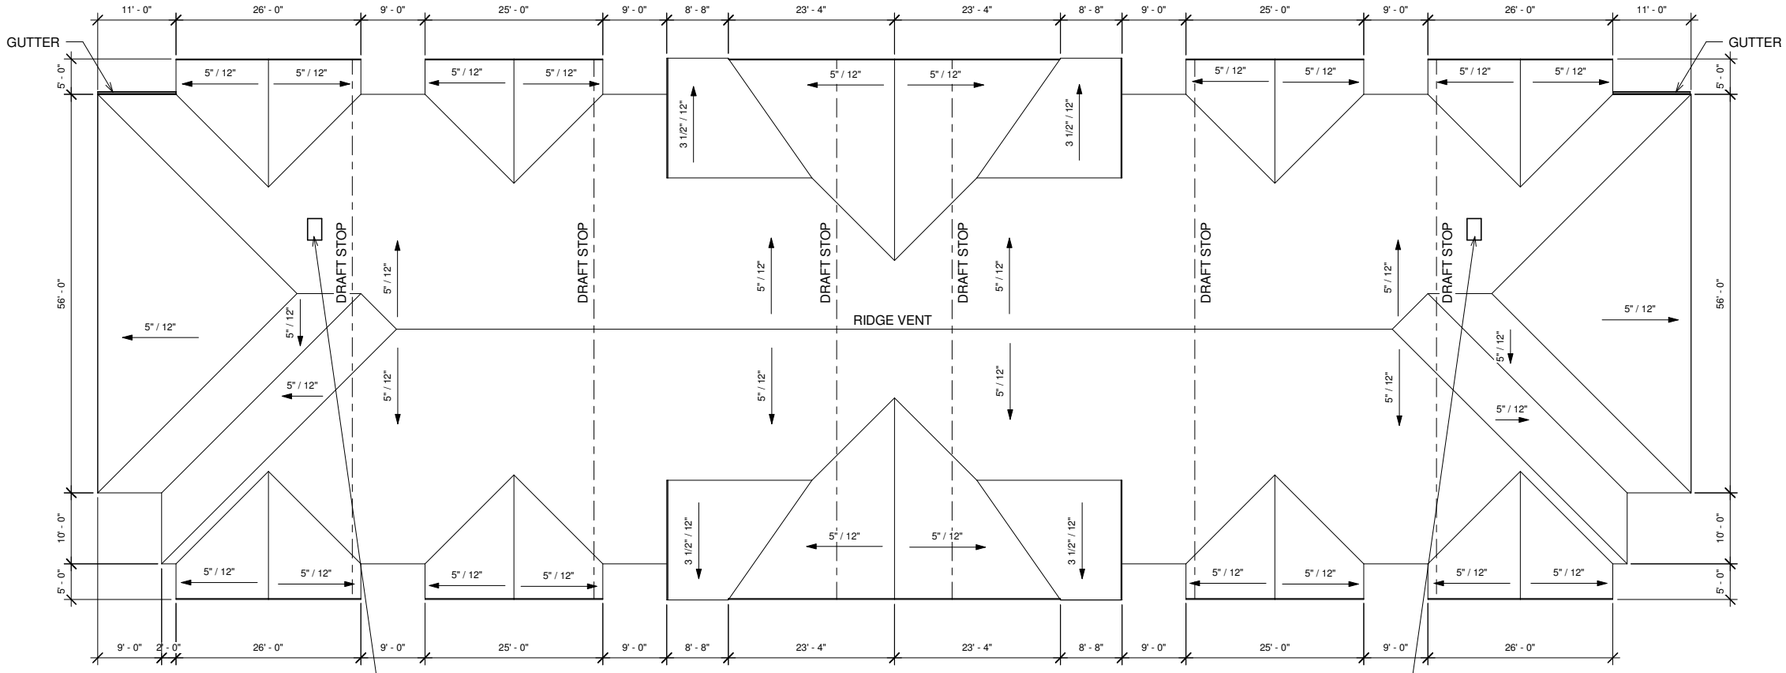

3'X2' ROOF HATCH:
NOTE: TRUSS DESIGNER TO ACCOUNT FOR ADDITIONAL LIVE LOAD FOR MAINTENANCE PERSONALACCESSING ROOF HATCH AT TRUSS BOTTOM CHORD

3'X2' ROOF HATCH:
NOTE: TRUSS DESIGNER TO ACCOUNT FOR ADDITIONAL LIVE LOAD FOR MAINTENANCE PERSONALACCESSING ROOF HATCH AT TRUSS BOTTOM CHORD

GENERAL NOTES:

1. DRAFTSTOPPING MUST BE INSTALLED. DRAFTSTOPPING SHALL BE EVERY 3000 SQ.FT. OR EVERY TWO DWELLING UNITS - WHICHEVER IS SMALLER. IBC 717.4.2

2. DRAFTSTOPPING SHALL EXTEND THROUGH THE SOFFIT AND EXTEND TO THE BACK SIDE OF THE FASCIA.

3. SEE SPRING LOADED ATTIC ACCESS DOOR DETAIL 2/A6.1 - TO BE INSTALLED AT EACH DRAFTSTOPPING LOCATION.

1 Roof Plan
3/32" = 1'-0"

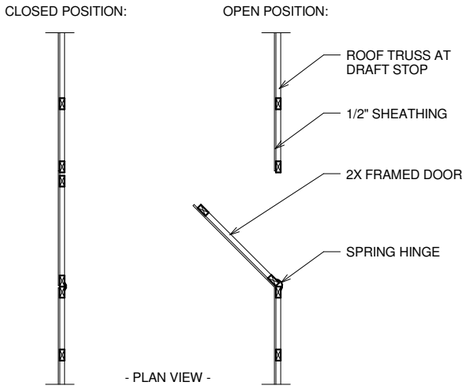

2 Detail - Attic Door at Draftstops
1/2" = 1'-0"

No.	Description	Date

I hereby certify that this plan, specification, or report was prepared by me or under my direct supervision and that I am a duly Licensed Architect under the laws of the State of Minnesota.
Name: Christopher J. Raimann
Signed: _____
Date: 9-14-2016 License #: 46319

KUEPERS INC
ARCHITECTS & BUILDERS
BRAINERD/BAXTER, MN 218-829-0707

Northview Apartments1

Kuepers Inc.

Northview Apartments1

Project number	01-16-1108	Date	9-14-16
Drawn by	Author	Checked by	Checker

A6.1
Roof Plan

Scale: As indicated

11/16/2016 11:53:10 AM