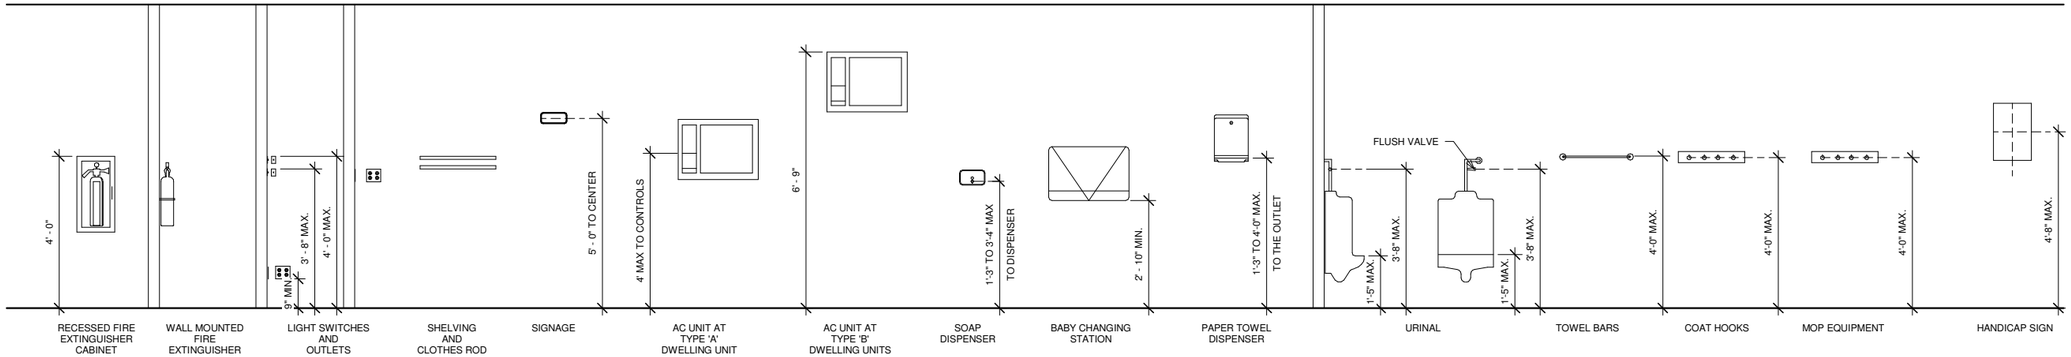


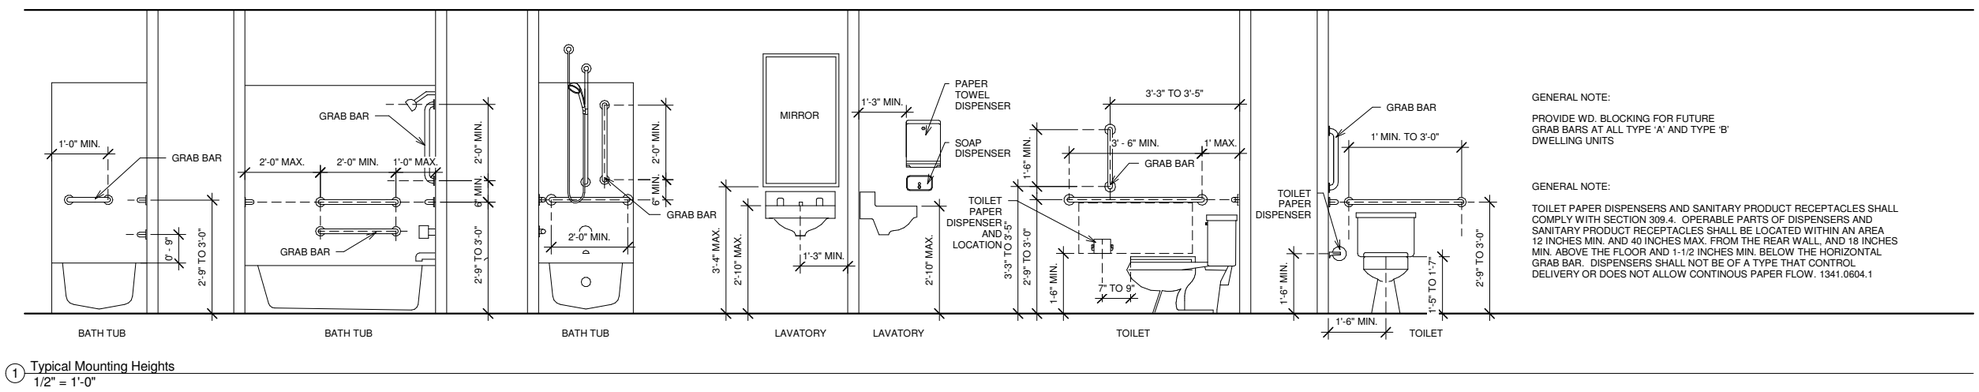


GENERAL NOTE:

PROVIDE WD. BLOCKING FOR FUTURE GRAB BARS AT ALL TYPE 'A' AND TYPE 'B' DWELLING UNITS

GENERAL NOTE:

TOILET PAPER DISPENSERS AND SANITARY PRODUCT RECEPTACLES SHALL COMPLY WITH SECTION 309.4. OPERABLE PARTS OF DISPENSERS AND SANITARY PRODUCT RECEPTACLES SHALL BE LOCATED WITHIN AN AREA 12 INCHES MIN. AND 40 INCHES MAX. FROM THE REAR WALL, AND 18 INCHES MIN. ABOVE THE FLOOR AND 1-1/2 INCHES MIN. BELOW THE HORIZONTAL GRAB BAR. DISPENSERS SHALL NOT BE OF A TYPE THAT CONTROL DELIVERY OR DOES NOT ALLOW CONTINOUS PAPER FLOW. 1341.0604.1

1 Typical Mounting Heights
1/2" = 1'-0"

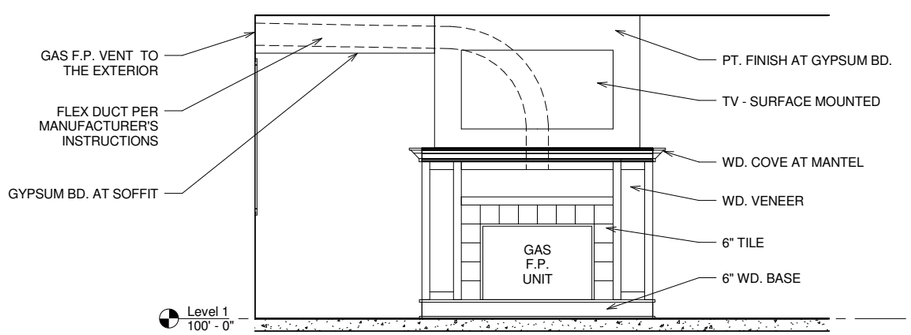


2 Interior Elevation - Fireplace1
1/2" = 1'-0"

| No. | Description | Date |
|---|---|---|
| | | |

I hereby certify that this plan, specification, or report was prepared by me or under my direct supervision and that I am a duly Licensed Architect under the laws of the State of Minnesota.
Name: Christopher J. Raimann
Signed:
Date: 9-14-2016 License #: 46319

KUEPERS INC
ARCHITECTS & BUILDERS
BRAINERD/BAXTER, MN 218-829-0707

Northview Apartments1

Kuepers Inc.

Northview Apartments1

| | | | |
|---|---|---|---|
| Project number | 01-16-1108 | Date | 9-14-16 |
| Drawn by | Author | Checked by | Checker |

A9.1

Interior Elevations

Scale 1/2" = 1'-0"

11/16/2016 11:53:21 AM